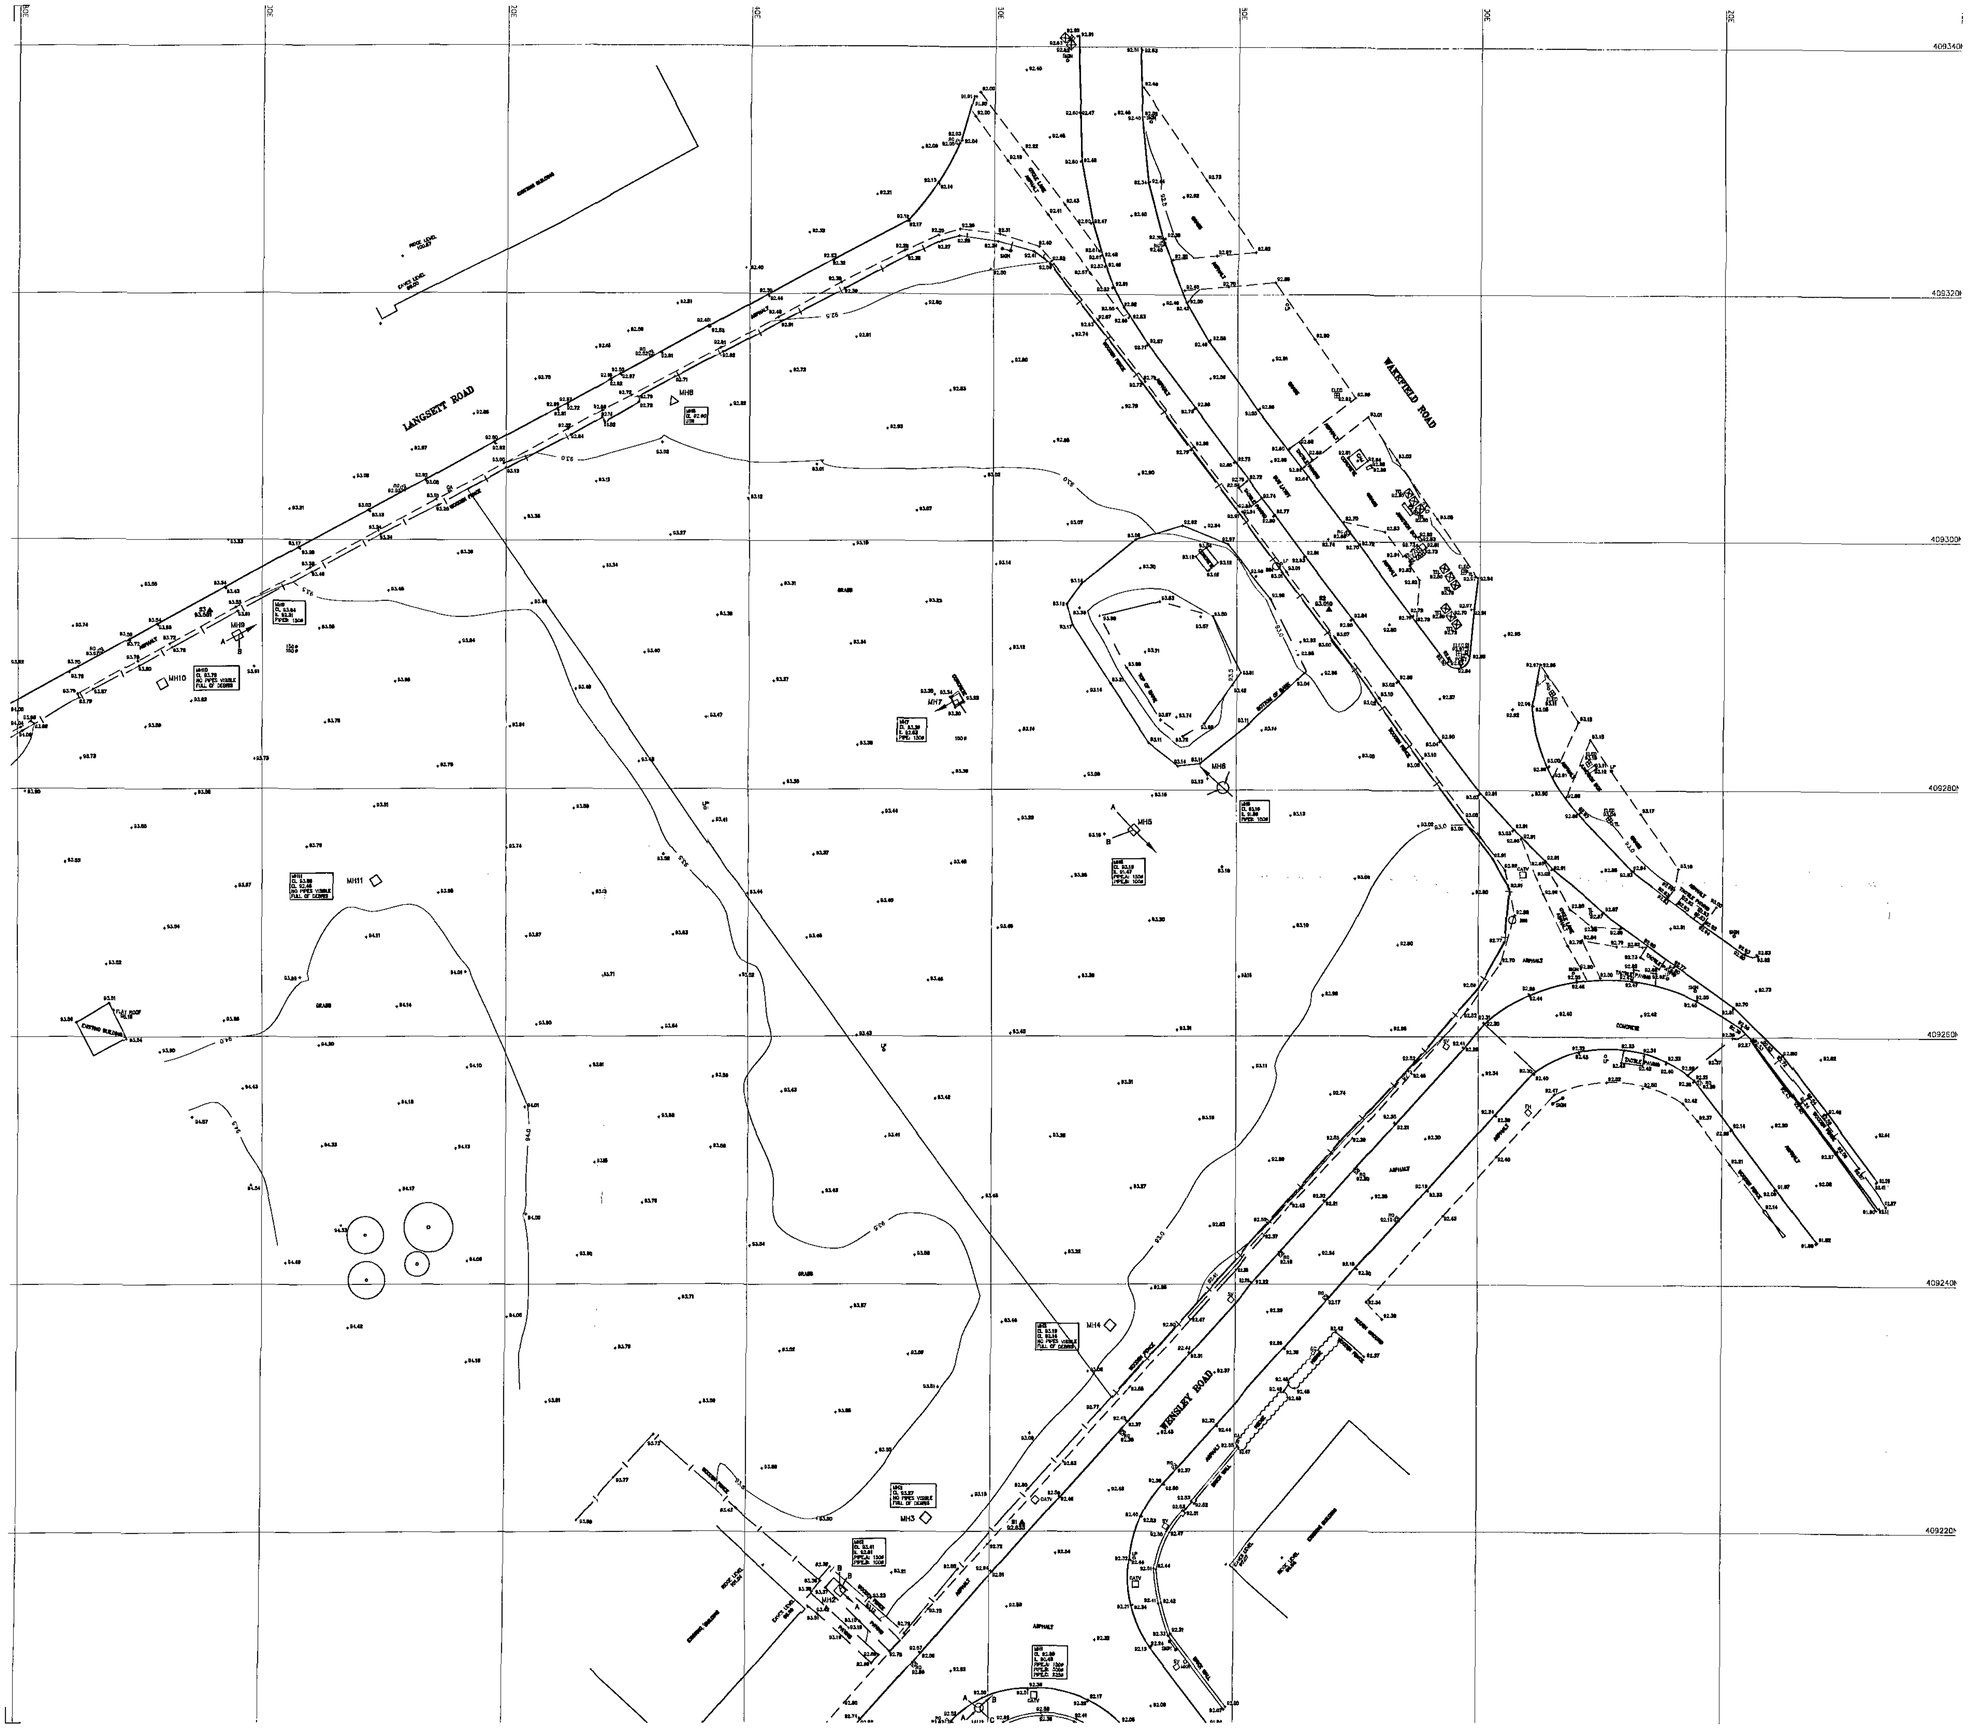


Barnsley Metropolitan Borough Council
07 JUL 2009
Corporate Mail Room

Rev – : 2009.07.03 : SM : ISSUED FOR PLANNING

P+HS Architects
Queens House
34 Wellington Street
Leeds LS1 2DE

T 0113 2454332
F 0113 2459767
www.pandhs.co.uk

P+HS


Client	Barnsley Community Solutions	Date	July 2009
Project	Athersley, New Lodge	Scale	1:500@A3 1:250 @A1
Title	Existing Topographical Site Plan	Drawn	SCD Checked

Job No	Stage	CMB	Drawing	Rev
1544	P	00	002	~

Stage identification: Design - D Planning - P Tender - T Construction - C Record - R

Do not scale off this drawing. Work to figured dimensions, and any discrepancy to be reported to the architect.

Refer to larger scale drawings where available. © P+HS Architects

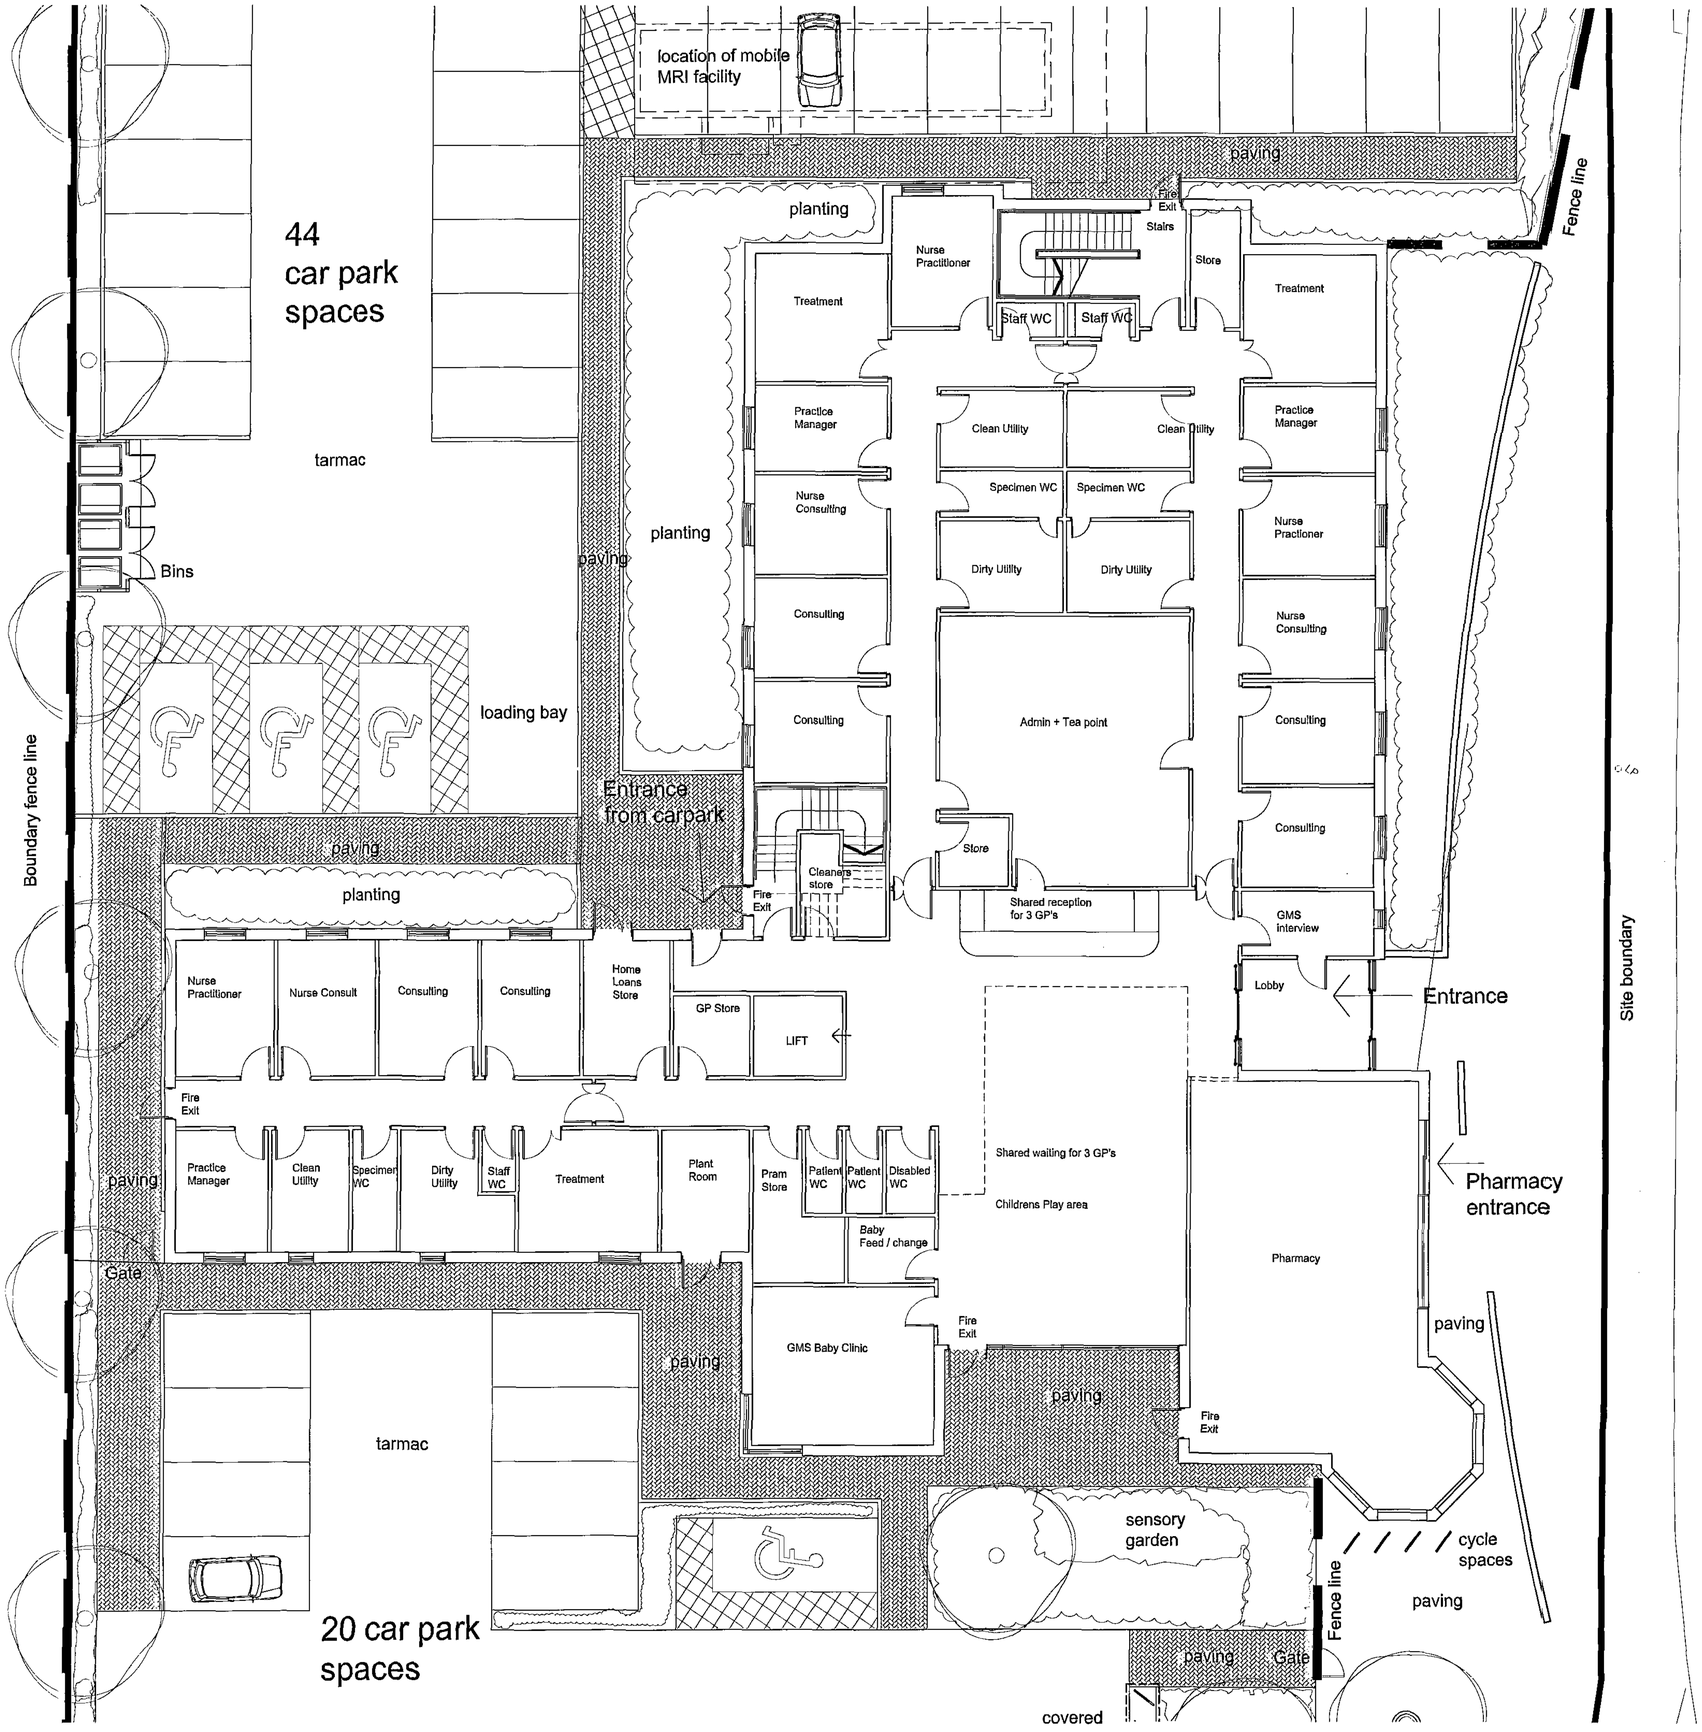

Barnsley Metropolitan Borough Council
07 JUL 2009
Corporate Mail Room

Rev ~ : 2009.07.03 : SM : ISSUED FOR PLANNING

P+HS Architects
Queens House
34 Wellington Street
Leeds LS1 2DE

T 0113 2454332
F 0113 2459787
www.parshs.co.uk


P+HS

Client	Barnsley Community Solutions	Date	July 2009
Project	New Lodge, Athersley	Scale	1:100 @ A1
Title	Proposed Ground Floor Plan	Drawn	SCD Checked

Job No	Stage	CISB	Drawing	Rev
1544	P	00	102	~

Stage Identification: Design - D Planning - P Tender - T Construction - C Record - R

Do not scale off this drawing. Work to figured dimensions, and any discrepancy to be reported to the architect.
Refer to larger scale drawings where available. © P+HS Architects

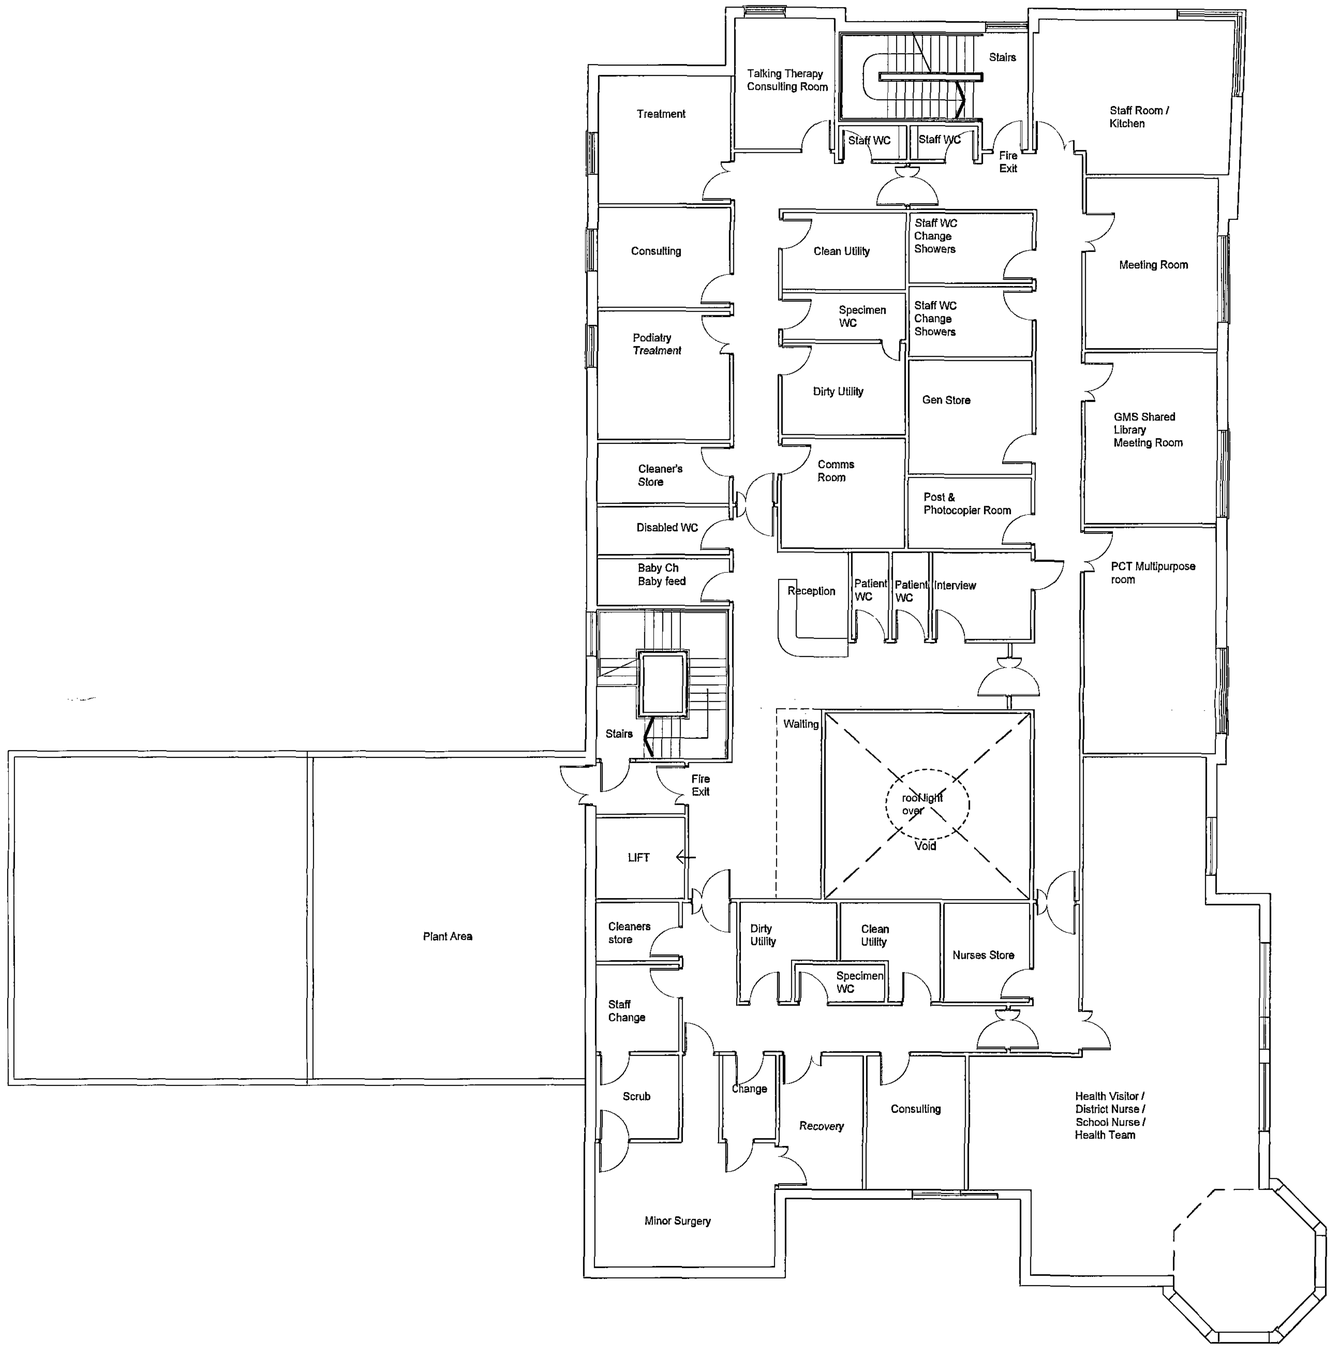

Barnsley Metropolitan Borough Council
07 JUL 2009
Corporate Mail Room

Rev – : 2009.07.03 : SM : ISSUED FOR PLANNING

P+HS Architects
Queens House
34 Wellington Street
Leeds LS1 2DE

T 0113 2454332
F 0113 2459767
www.parkhs.co.uk

P+HS


Client	Barnsley Community Solutions	Date	July 2009
Project	Athersley, New Lodge	Scale	1:100 @ A1
Title	Proposed First Floor Plan	Drawn	SCD Checked

Job No	Stage	CDSB	Drawing	Rev
1544	P	00	103	~

Stage identification: Design - D Planning - P Tender - T Construction - C Record - R

Do not scale off this drawing. Work to figured dimensions, and any discrepancy to be reported to the architect.

Refer to larger scale drawings where available. © P+HS Architects

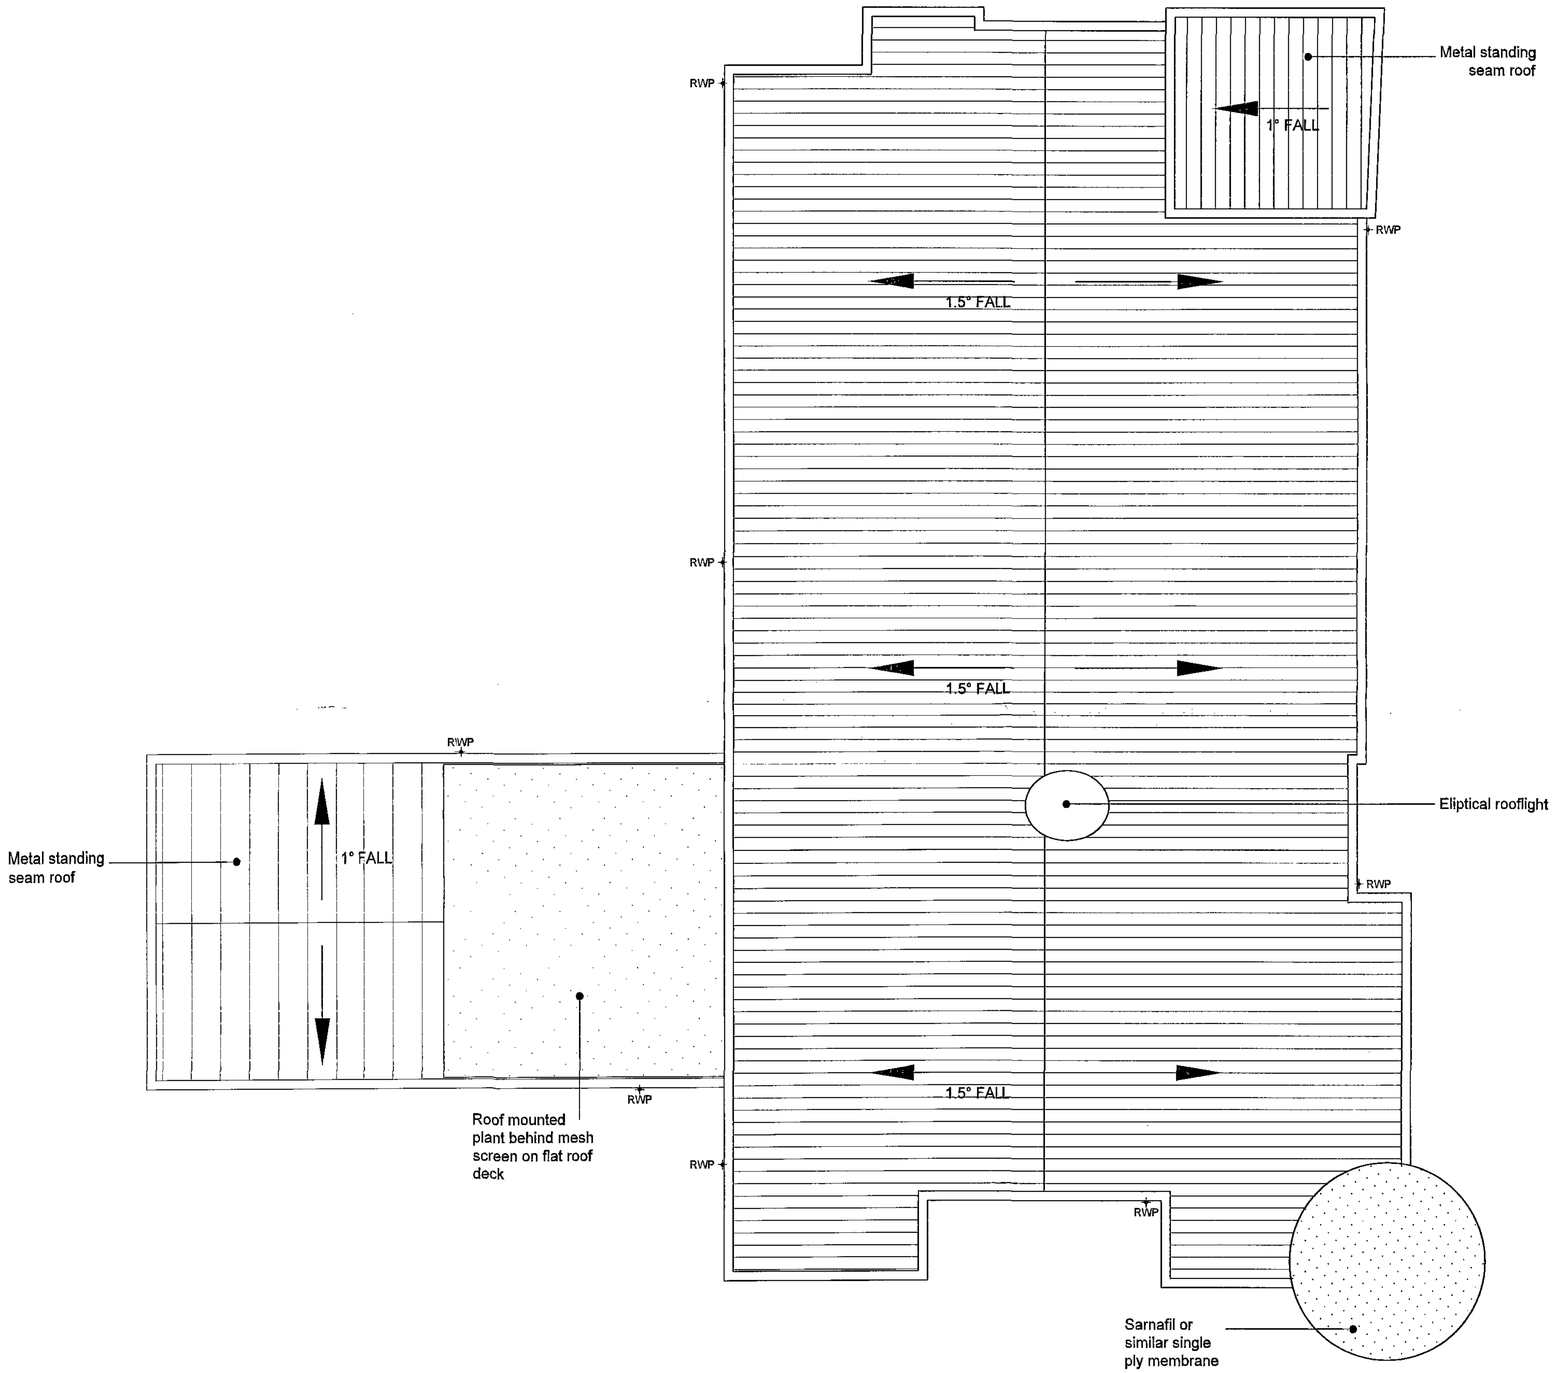

Barnsley Metropolitan Borough Council
07 JUL 2009
Corporate Mail Room

Rev ~ : 2009.07.03 : SM : ISSUED FOR PLANNING

P+HS Architects
Queens House
34 Wellington Street
Leeds LS1 2DE

T 0113 2454939
F 0113 2459797
www.pandhs.co.uk


P+HS

Client	Barnsley Community Solutions	Date	July 2009
Project	Athersley, New Lodge	Scale	1:100 @A1
Title	Proposed Roof Plan	Drawn	SCd Checked


Job No	Stage	CDSB	Drawing	Rev
1544	P	00	104	~


Stage identification: Design - D Planning - P Tender - T Construction - C Record - R

Do not scale off this drawing. Work to figured dimensions, and any discrepancy to be reported to the architect.
Refer to larger scale drawings where available. © P+HS Architects

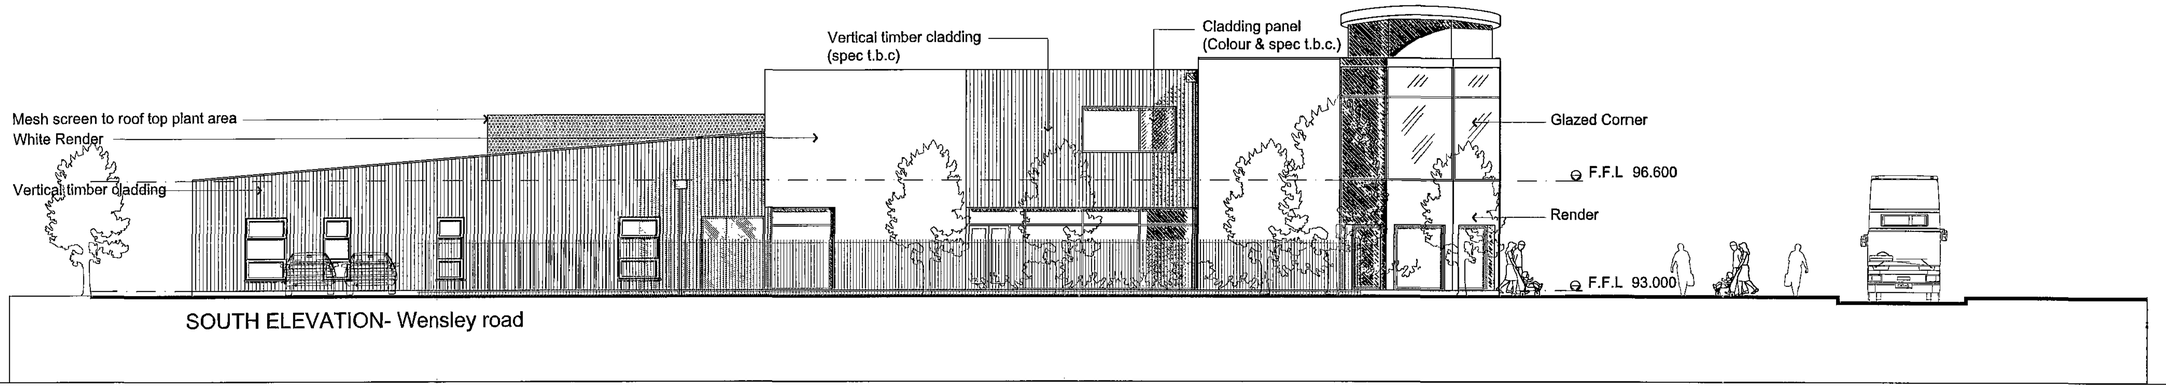


SOUTH ELEVATION- Wensley road

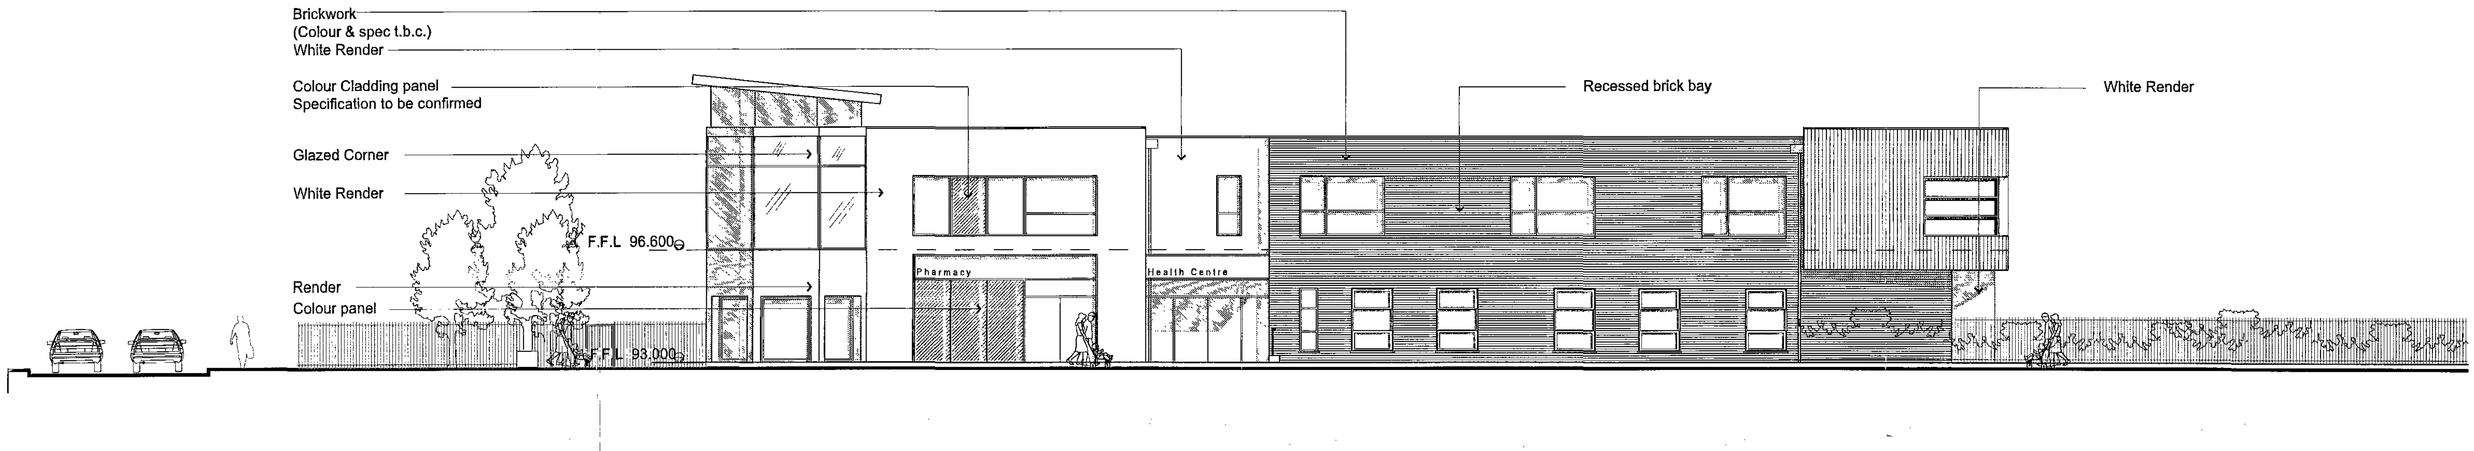

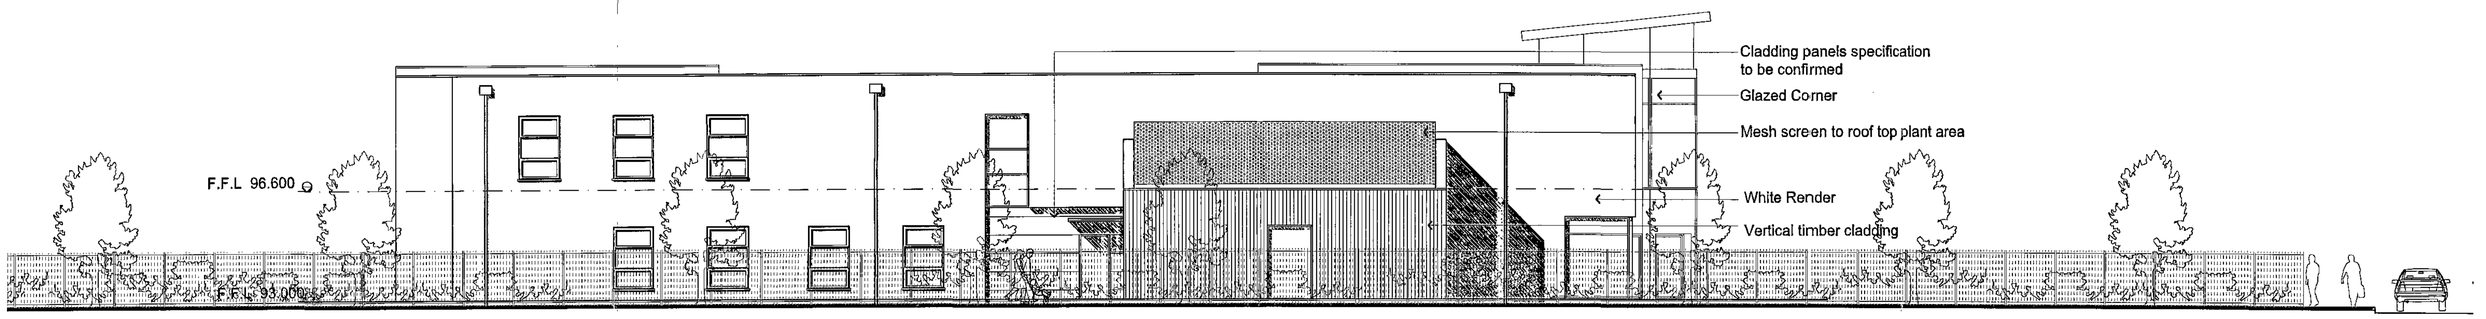

WEST ELEVATION

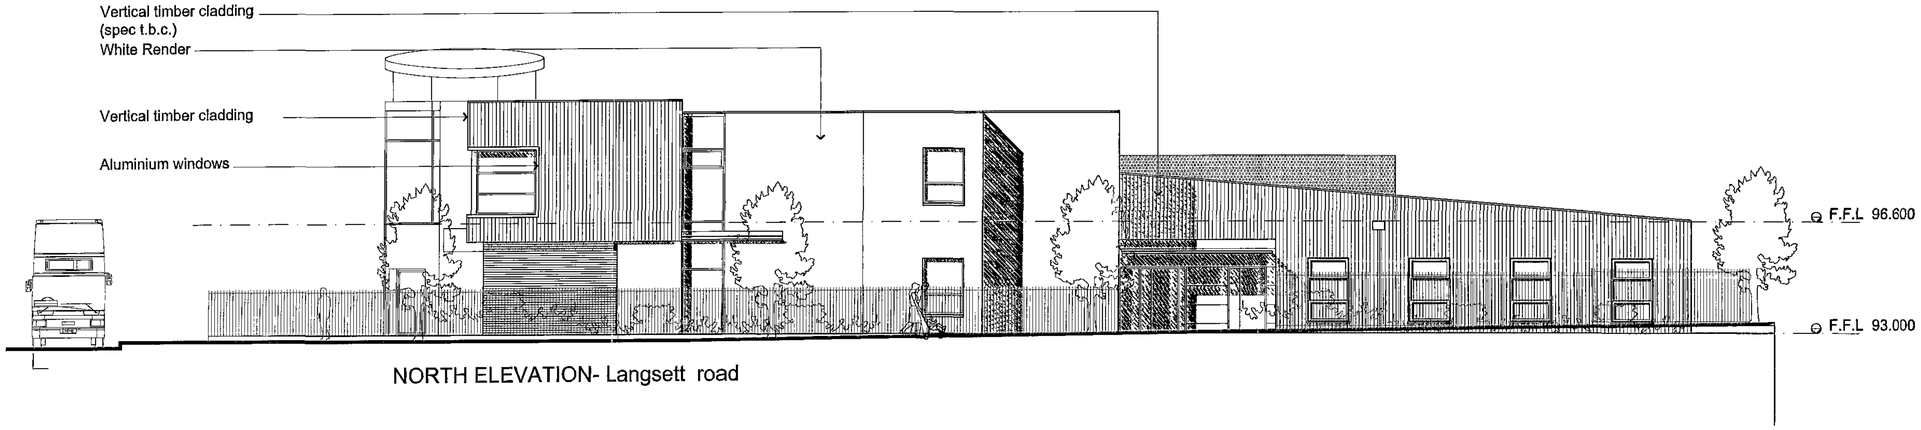

NORTH ELEVATION- Langsett road

Barnsley Metropolitan Borough Council
07 JUL 2009
Corporate Mail Room

Rev ~ : 2009.07.03 : SM : ISSUED FOR PLANNING

P+HS Architects
Queens House
34 Wellington Street
Leeds LS1 2DE

T 0113 2454332
F 0113 2459787
www.parchs.co.uk

P+HS


Client	Barnsley Community Solutions	Date	July 2009
Project	Athersley, New Lodge	Scale	1:100 @A1 1:200@A3
Title	Proposed Elevations	Drawn	SCD Checked

Job No	Stage	CI/SfB	Drawing	Rev
1544 – P	– 00	–	105	– ~


Stage identification: Design - D Planning - P Tender - T Construction - C Record - R

Do not scale off this drawing. Work to figured dimensions, and any discrepancy to be reported to the architect.


Refer to larger scale drawings where available. © P+HS Architects

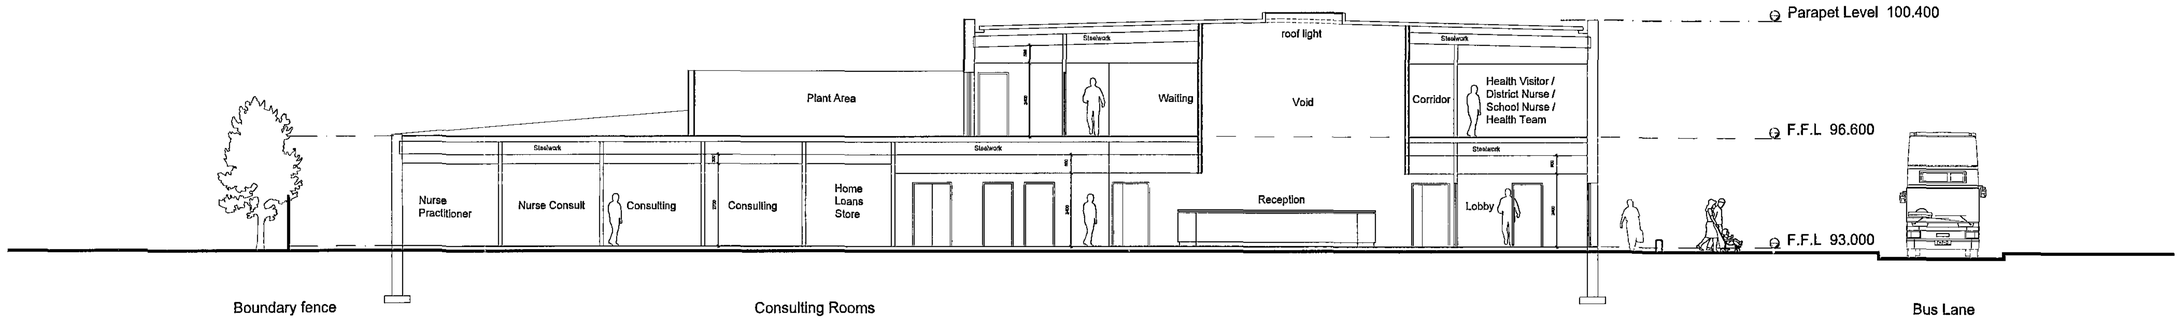

SECTION A-A

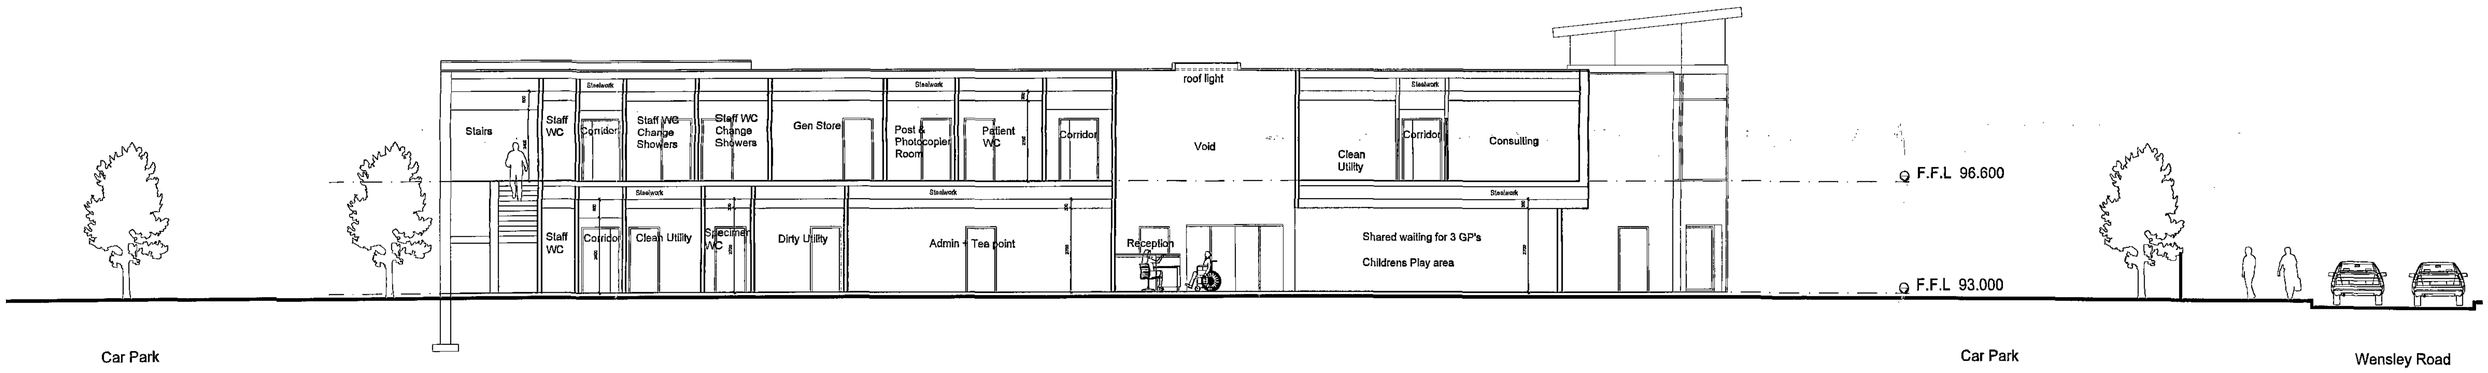

SECTION B-B

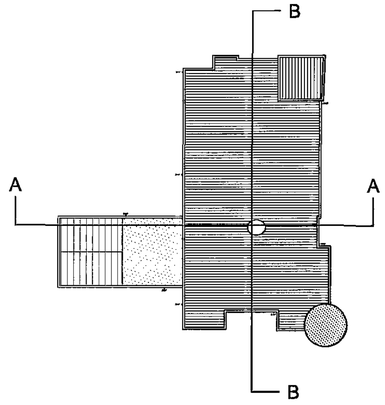

Barnsley Metropolitan Borough Council
07 JUL 2009
Planning Mail Room

Rev ~ : 2009.07.03 : SM : ISSUED FOR PLANNING

P+HS Architects
Queens House
94 Wellington Street
Leeds LS1 2DE

T 0113 2454332
F 0113 2459787
www.pandhs.co.uk

P+HS

Client	Barnsley Community Solutions		Date
Project	Athersley, New Lodge		Scale 1:100 @A1 1:200@A3
Title	Proposed Sections		Drawn SCD Checked

Job No	Stage	CISIB	Drawing	Rev
1544	P	00	106	~

Stage identification: Design - D | Planning - P | Tender - T | Construction - C | Record - R

Do not scale off this drawing. Work to figured dimensions, and any discrepancy to be reported to the architect.

Refer to larger scale drawings where available. © P+HS Architects



Barnsley Metropolitan Borough Council
07 JUL 2009
Corporate Mail Room

Rev ~ : 2009.07.03 : SM : ISSUED FOR PLANNING

P+HS Architects
Queens House
34 Wellington Street
Leeds LS1 2DE

T 0113 2454332
F 0113 2459767
www.pandhs.co.uk

P+HS

Client	Barnsley Community Solutions	Date	July 2009
Project	Athersley, New Lodge	Scale	1:500@A3 1:250@A1
Title	Proposed Site Plan	Drawn / Checked	SCD

Job No	Stage	CI/SfB	Drawing	Rev
1544	P	00	101	~

Stage identification: Design - D | Planning - P | Tender - T | Construction - C | Record - R

Do not scale off this drawing. Work to figured dimensions, and any discrepancy to be reported to the architect.

Refer to larger scale drawings where available. © P+HS Architects



Notes
This drawing and the information contained therein is issued in confidence and is the copyright of Met Surveys Limited. Disclosure of this information to Third Parties and unauthorised copying or replication of this data without approval is forbidden.

THE SURVEY ASSOCIATION | Link-up ®

N — Direction of North

Grid - OS National Grid (Approximate) Derived by fitting surveyed points to coordinates from OS digital information.
Datum - Related to Ordnance Survey benchmark. Located on No.277 Wakefield Road. Value = 89.93 m A.O.D

KEY

Description	Symbol
AIR VALVE	AV
BENCH MARK	BM
BIN	BIN
BOLLARD	BOL
BORE HOLE	BH
BRITISH TELECOM COVER	BT
BUS STOP	BUS
CABLE TV COVER	CATV
CABLE TV SUPPLY	CA
COLUMN	COL
EARTHING POINT	ER
ELECTRICITY COVER	ELEC
ELECTRICITY POLE	EP
FIRE HYDRANT	FH
GAS VALVE	GAS
GATE	
INSPECTION COVER (CIRCULAR)	IC
INSPECTION COVER (RECTANGULAR)	IC
KERB OUTLET	KO
LAMP POST	LP
MANHOLE (CIRCULAR)	MH
MANHOLE (RECTANGULAR)	MH
MANHOLE (TRIANGULAR)	MH
MARKER POST	MKR
ROAD GULLY	RG
RODDING EYE	RE
SIGN POST	SIGN
TELECOM COVER	TEL
TELEGRAPH POLE	TP
THRESHOLD LEVEL	THL
TRAFFIC LIGHT	TL
TRIAL PIT	PIT
WASH OUT	WO
WATER METER	WM
WATER STOP COCK	SC
WATER STOP VALVE	SV

DRAINAGE INFO ABBREVIATIONS

COVER LEVEL	CL
INVERT LEVEL	IL
CHAMBER BASE LEVEL	Ch.L
WATER SURFACE LEVEL	WL
UNABLE TO RAISE	UTR
UNABLE TO MEASURE	UTM

Rev	Date	Drawn	Description	Ch'k'd
A	13/03/2009	SB	SITE EXTENDED TO NORTH	DA

Met® SURVEYS
Met Surveys Ltd
Southgate House
Pontefract Road
Stourton, Leeds
West Yorkshire
LS10 1SW
T: +44 [0] 113 200 8900
F: +44 [0] 113 200 8901
E: admin@metsurveys.com
W: www.metsurveys.com

Client: MORGAN ASHURST PLC

Site: WENSLEY ROAD, ATHERSLEY, BARNSLEY

Title: TOPOGRAPHICAL SURVEY

Surveyed	S.C	Drawn	S.C
Chk.	D.A	Date	05/09/2008
Scale [A0 Sheet]	1/200	DWG Ref (Layout No)	12546-101_2DT (1)
Status	REV		
Job No	12546-101-2	Rev	A

Barnsley Metropolitan Borough Council
07 JUL 2009
Corporate Mail Room