



EXISTING FRONT ELEVATION.




EXISTING SIDE ELEVATION.

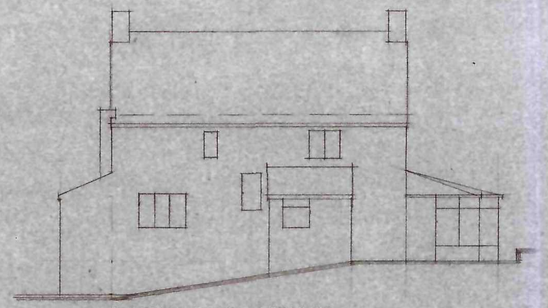


EXISTING REAR ELEVATION.

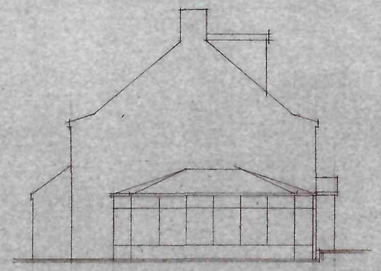


EXISTING SIDE ELEVATION.

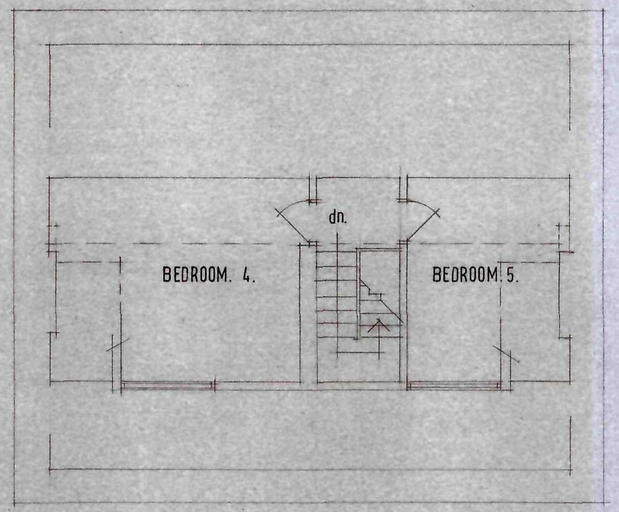

EXISTING SECOND FLOOR PLAN.

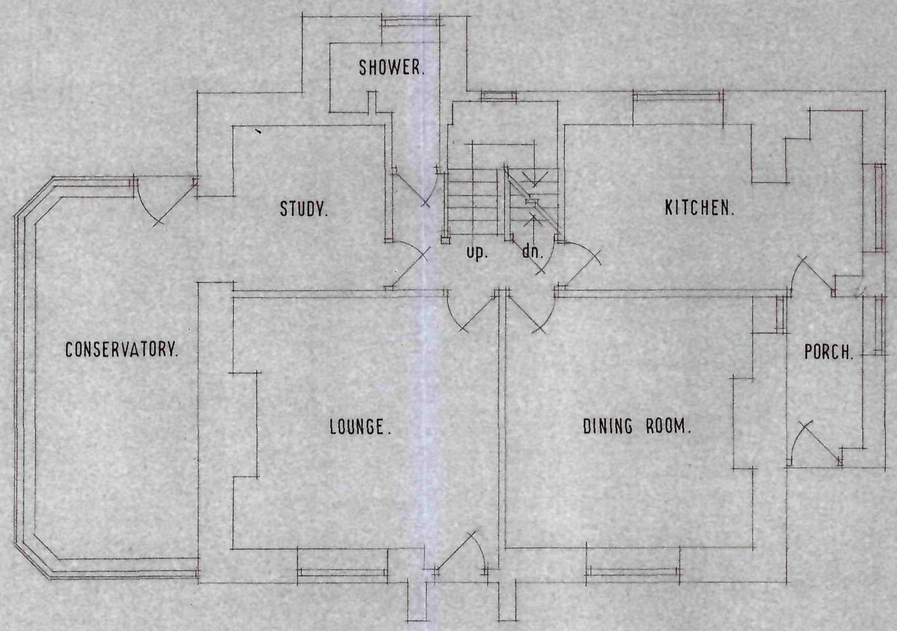

EXISTING GROUND FLOOR PLAN.

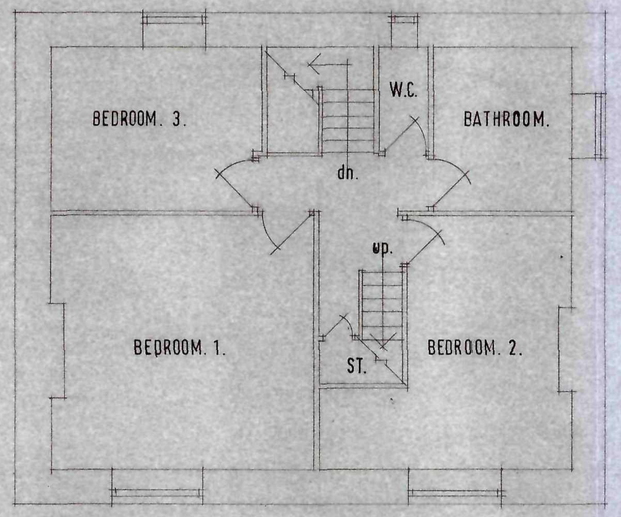

EXISTING FIRST FLOOR PLAN.

NOTES
The contractor is to check and verify all building and site dimensions, levels and sewer invert levels at connection points before tendering and work commences.
This drawing must read with and checked against any structural or other specialist drawings provided.
The contractor is to comply in all respects with the current building regulations whether specifically stated on these drawings or not. Internal dimensions exclude plaster thickness.
Do not scale off this drawing.

RECEIVED
19 MAY 2011
CORPORATE IMAGING


© Copyright

Job Title: EXTN'S AND ALTER'S.
Client: MR & MRS CROOKES.
Drawing Title: EXISTING ELEVATIONS & LAYOUTS.


Drawn By	Date	Scale
I W	APRIL 11	1:50 1:100

IAN WILLIAMS DESIGN AND BUILD
FAIRFIELDS, CHURCH ROAD, ALTOFTS, W. YORKS WF6 2NU
Telephone: 01924 893311


DRG. No. 93. 01. 03. 11.

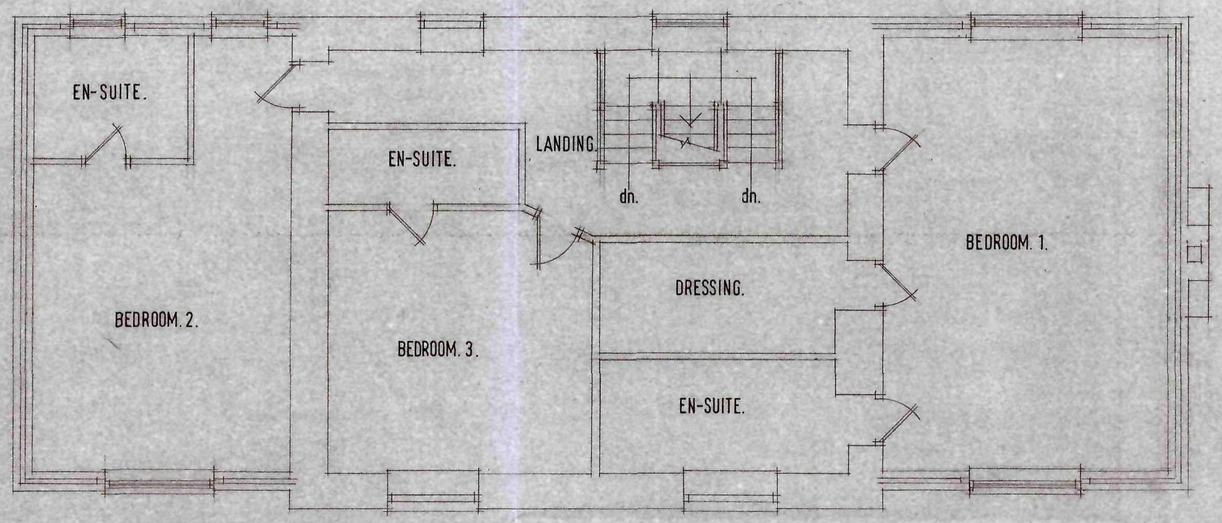


PROPOSED FIRST FLOOR LAYOUT.

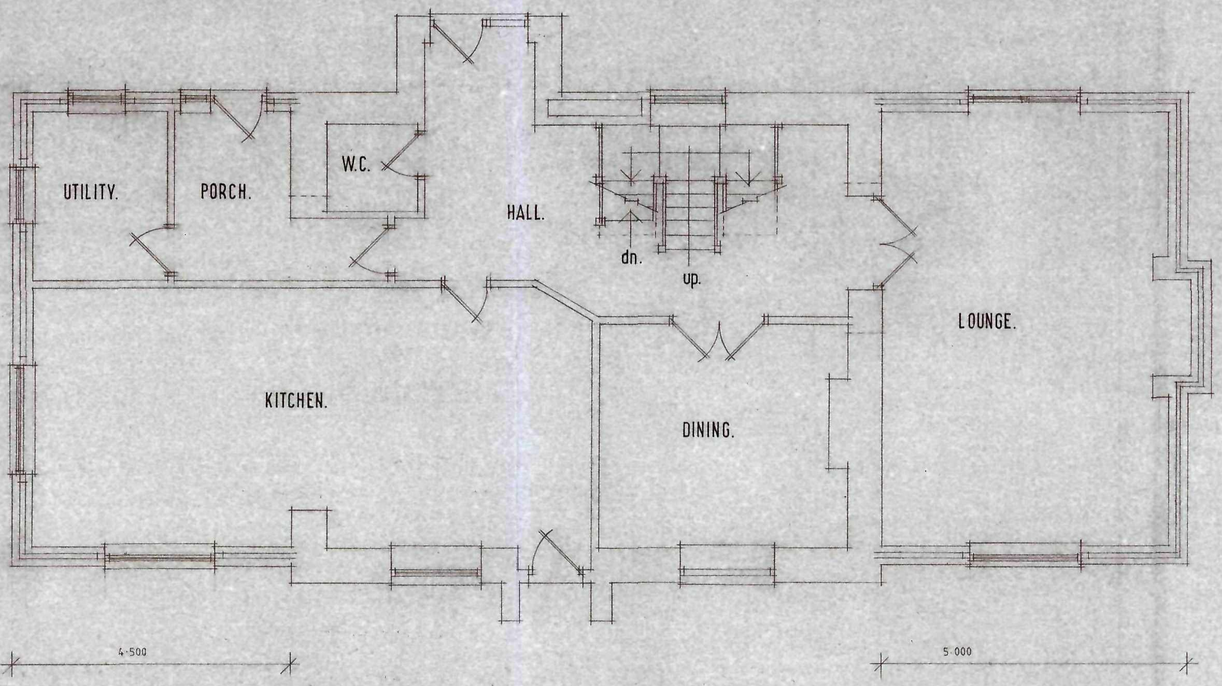


PROPOSED GROUND FLOOR LAYOUT.

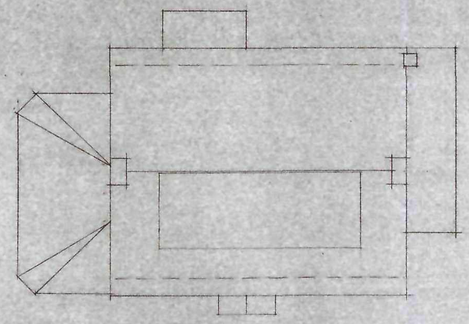

EXISTING ROOF LAYOUT.

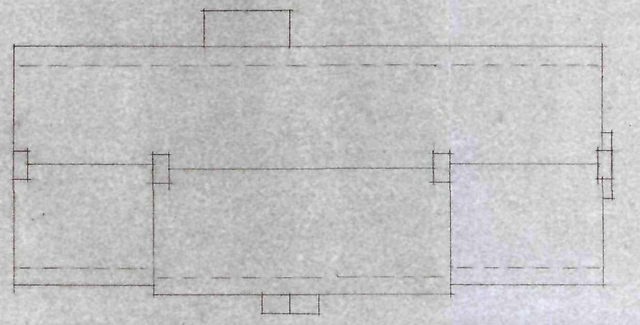

PROPOSED ROOF LAYOUT.

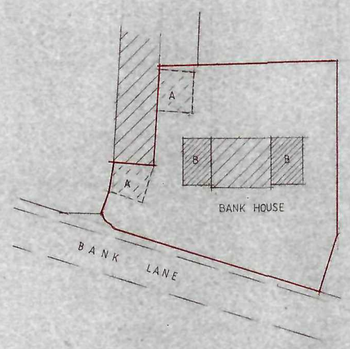

A BUILDING REMOVED
B. EXTENSION.

NOTES
The contractor is to check and verify all building and site dimensions levels and sewer invert levels at connection points before tendering and work commences.
This drawing must read with and checked against any structural or other specialist drawings provided.
The contractor is to comply in all respects with the current building regulations whether specifically stated on these drawings or not. Internal dimensions exclude plaster thickness.
Do not scale off this drawing.

RECEIVED
19 MAY 2011
CORPORATE MAILROOM

© Copyright


Job Title EXTN'S AND ALTER'S		
Client MR & MRS CROOKES.		
Drawing Title PROPOSED LAYOUTS.		
Drawn By I.W.	Date APRIL 11	Scale 1:50 1:100

IAN WILLIAMS DESIGN AND BUILD
FAIRFIELDS, CHURCH ROAD,
ALTOFTS, W. YORKS WF6 2NU
Telephone: 01924 893311


DRG. No. 93. 04. 05. 11.




PROPOSED FRONT ELEVATION.

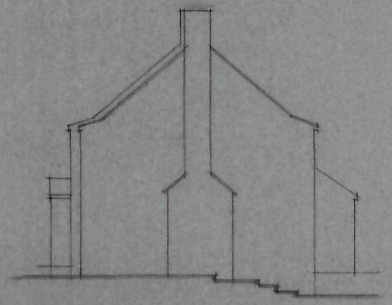

PROPOSED SIDE ELEVATION.

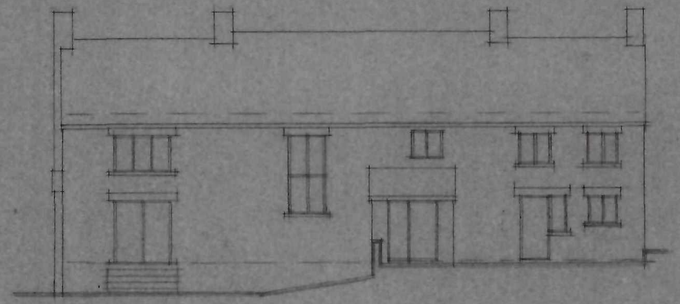

PROPOSED REAR ELEVATION.

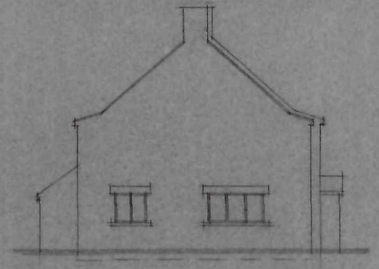

PROPOSED SIDE ELEVATION.

NOTES
The contractor is to check and verify all building and site dimensions, levels and sewer invert levels at connection points before tendering and work commences.
This drawing must be read with and checked against any structural or other specialist drawings provided.
The contractor is to comply in all respects with the current building regulations whether specifically stated on these drawings or not. Internal dimensions exclude plaster thickness.
Do not scale off this drawing.

RECEIVED
19 MAY 2011

© Copyright

Job Title: EXTN'S AND ALTER'S.		
Client: MR & MRS CROOKES.		
Drawing Title: PROPOSED ELEVATIONS.		
Drawn By: I. W.	Date: APRIL 11.	Scale: 1:100

IAN WILLIAMS
DESIGN AND BUILD
FAIRFIELDS, CHURCH ROAD,
ALTOFTS, W. YORKS WF6 2NU
Telephone: 01924 893311

DRG. No. 93. 05. 05. 11.

CDS Ltd Ltd595