SECTION 1-1 SCALE 1:50

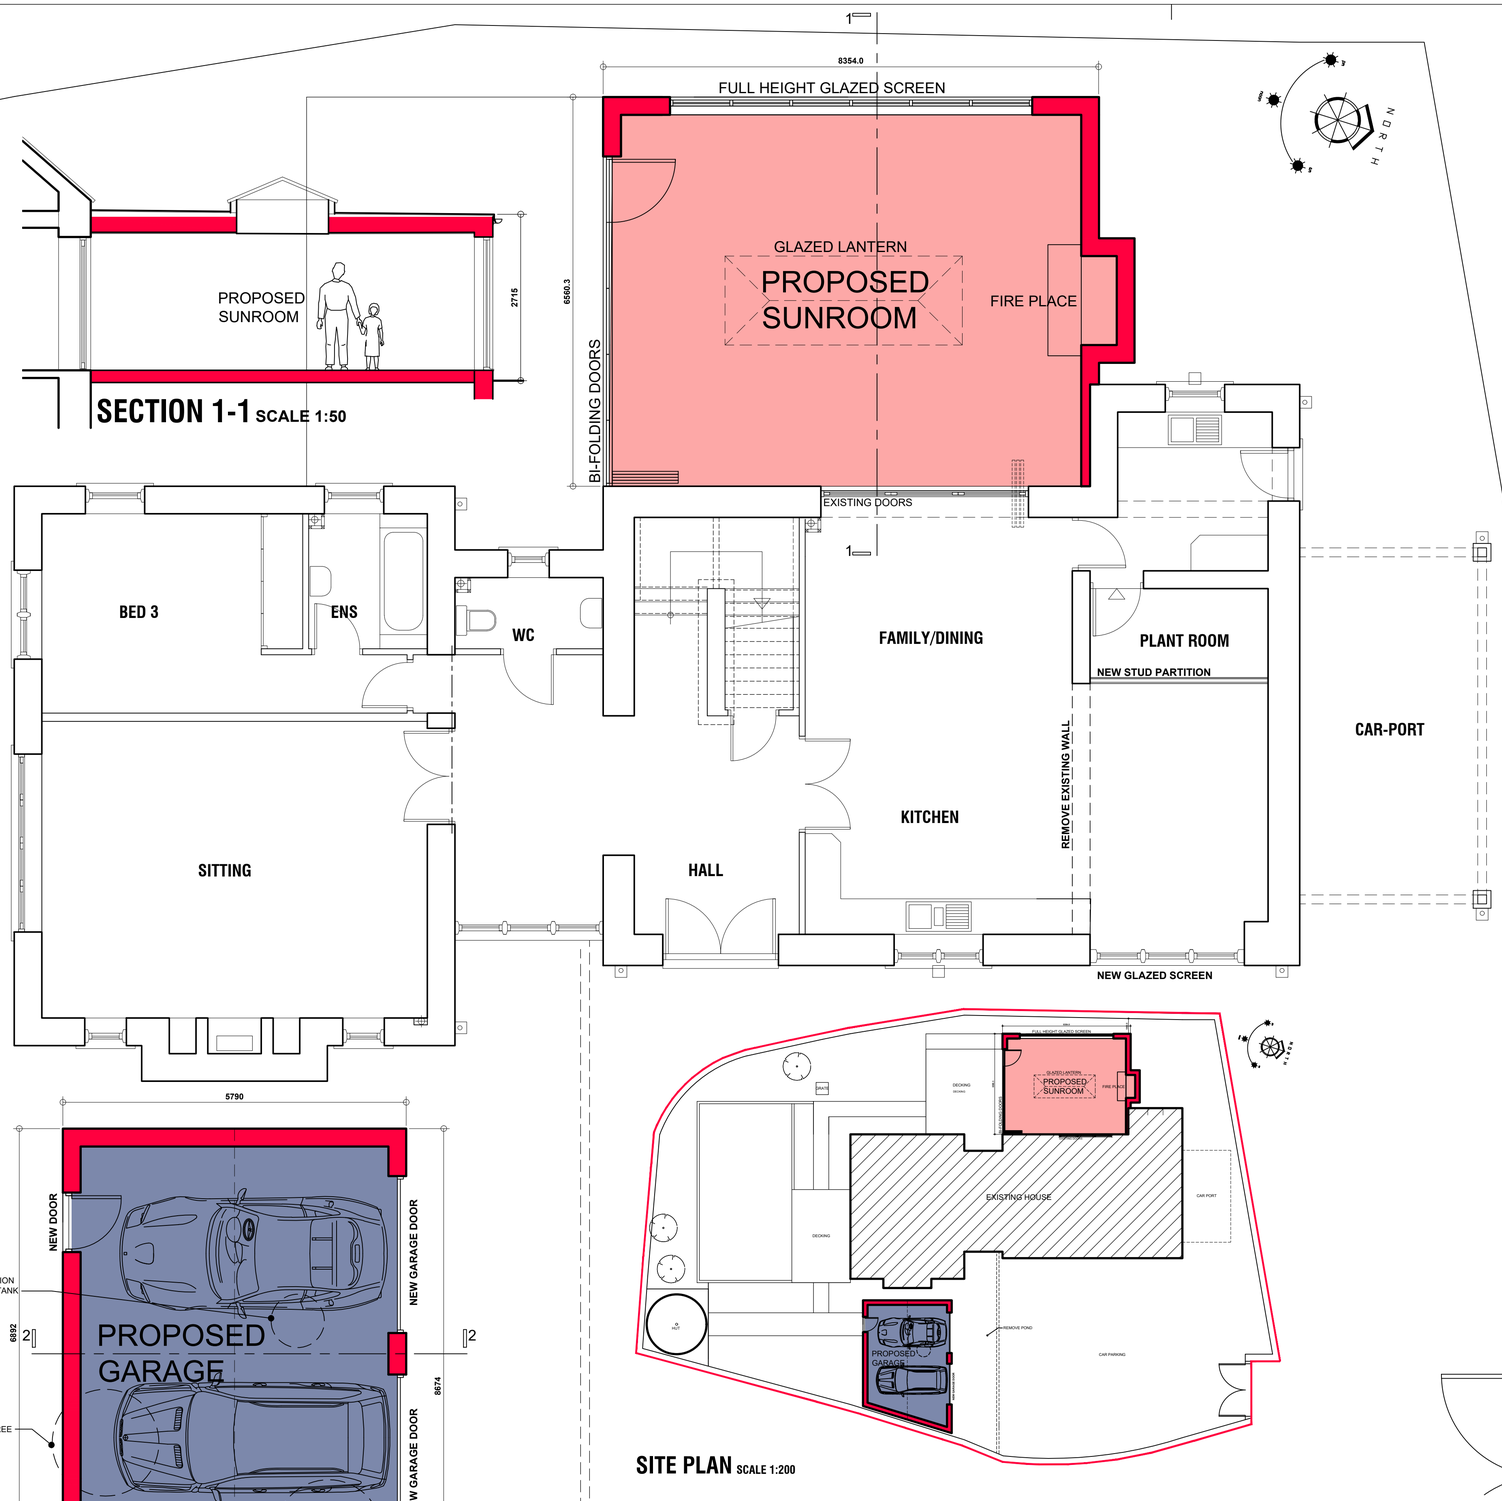

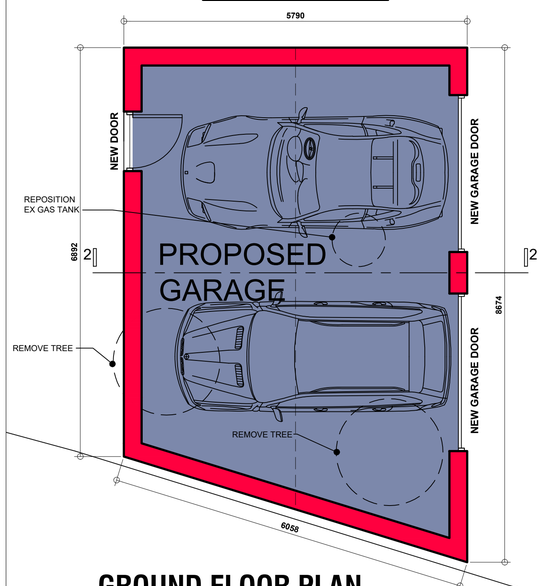

GROUND FLOOR PLAN SCALE 1:50

SITE PLAN SCALE 1:200

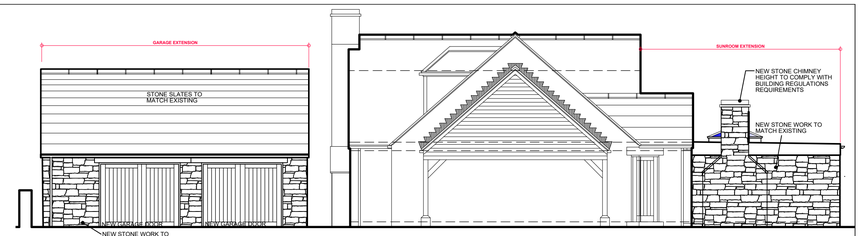

NORTH ELEVATION SCALE 1:100

SOUTH ELEVATION SCALE 1:100

EAST ELEVATION SCALE 1:100

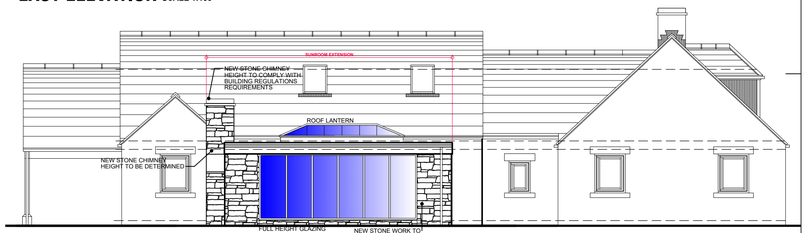

WEST ELEVATION SCALE 1:100

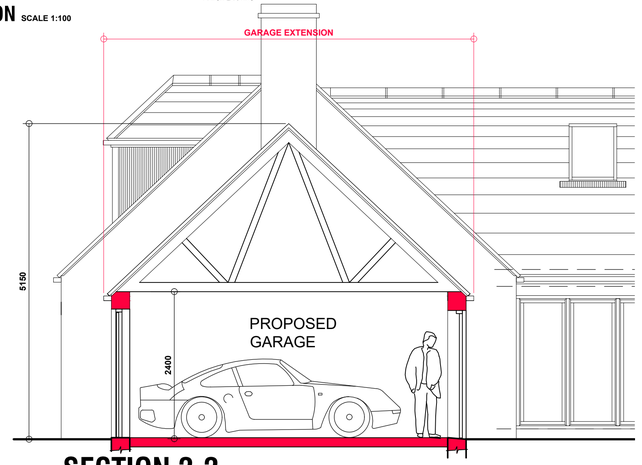

SECTION 2-2 SCALE 1:50

1. THIS DRAWING AND THE COPYRIGHTS AND PATENTS THEREIN ARE THE PROPERTY OF NYP ARCHITECTURAL SERVICES LLP REGISTERED IN ENGLAND AND WALES No. 4631338 AND MAY BE USED OR REPRODUCED ONLY UNDER CONTRACT.

2. CONTRACTORS AND SUB-CONTRACTORS MUST CHECK AND AGREE ALL DIMENSIONS BEFORE PREPARING SHOP DRAWINGS OR COMMENCING WORK ON SITE.

3. CONTRACTORS ARE RESPONSIBLE FOR INFORMING THE DESIGNER OF ANY DISCREPANCY DISCOVERED ON THIS DRAWING OR BETWEEN THIS DRAWING AND ANY OTHER RELATED DOCUMENT ISSUED UNDER THE STANDARD FORM OF CONTRACT IN RESPECT OF THE WORK.

4. WRITTEN DIMENSIONS ONLY ARE TO BE USED FROM THIS DRAWING. IF IN ANY DOUBT ASK FOR CLARIFICATION.

Chartered Institute of Architectural Technologists
Registered Practice

registered LABC
Partner Authority Scheme

NYP ARCHITECTURAL SERVICES LIMITED
BBIC, Innovation Way, Barnsley, S75 1JL. Tel: 01226 200989. E-mail : scott@nypas.co.uk / stephen@nypas.co.uk

Project. 99 JEBB LANE HAIGH, BARNSLEY S75-4BT	Client. MR R MOORE
Drawing Title. PROPOSAL DRAWING PLANS , ELEVATIONS & SECTIONS	Date. JUNE 2020
	Scale. AS INDICATED
Ref. 101-23	Dwg. No. 08
	Rev. B

SHEET SIZE A1