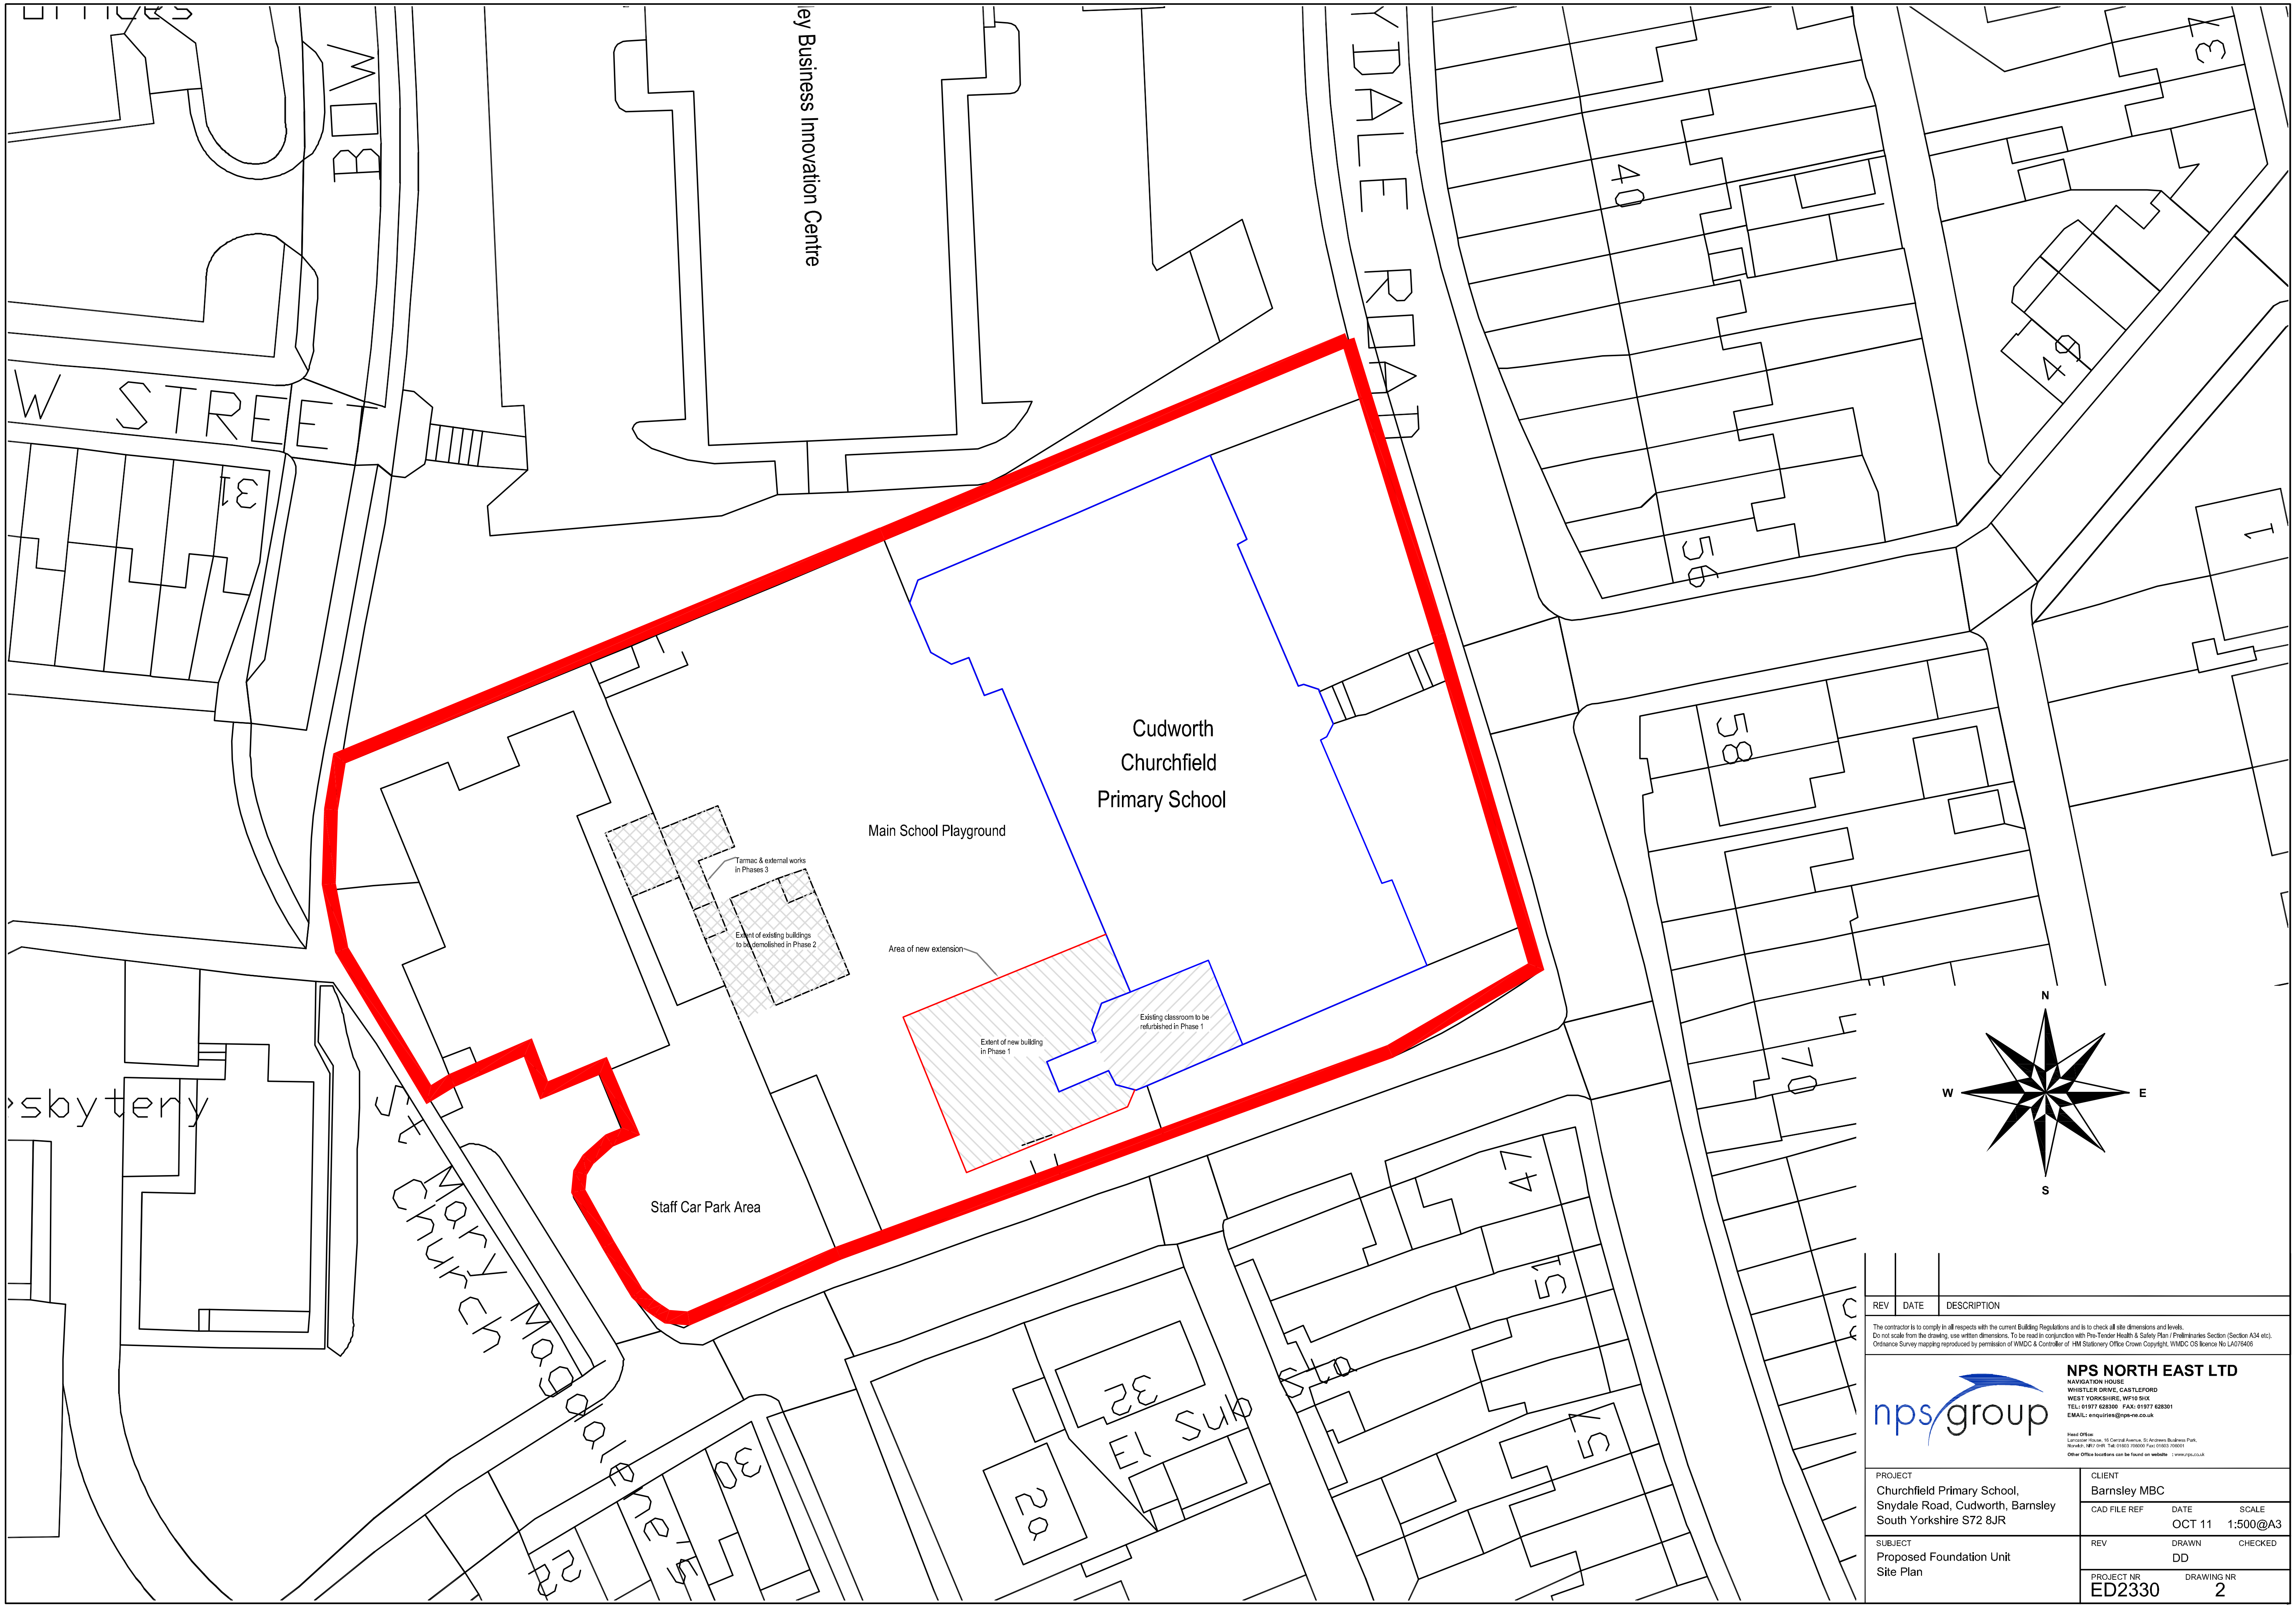
Cudworth
Churchfield
Primary School
Main School Playground
Staff Car Park Area
Tarmac & external works in Phases 3
Extent of existing buildings to be demolished in Phase 2
Area of new extension
Extent of new building in Phase 1
Existing classroom to be refurbished in Phase 1
ley Business Innovation Centre
W STREET
BOW
YDALE ROAD
St Mary Magdalene's Church
sbytery
El Sub Sta
31
40
56
58
70
47
51
57
32
2a
30
52
49
43
1
N
E
S
W

REV	DATE	DESCRIPTION

The contractor is to comply in all respects with the current Building Regulations and is to check all site dimensions and levels.
Do not scale from the drawing, use written dimensions. To be read in conjunction with Pre-Tender Health & Safety Plan / Preliminaries Section (Section A34 etc).
Ordnance Survey mapping reproduced by permission of WMDC & Controller of HM Stationery Office Crown Copyright. WMDC OS licence No LA076406

nps group

NPS NORTH EAST LTD
NAVIGATION HOUSE
WHISTLER DRIVE, CASTLEFORD
WEST YORKSHIRE, WF10 5HX
TEL: 01977 628300 FAX: 01977 628301
EMAIL: enquiries@nps-ne.co.uk

Head Office:
Lancaster House, 16 Central Avenue, St Andrews Business Park,
Norwich, NR7 0HR Tel: 01603 706000 Fax: 01603 706001
Other Office locations can be found on website : www.nps.co.uk

PROJECT
Churchfield Primary School,
Snydale Road, Cudworth, Barnsley
South Yorkshire S72 8JR

CLIENT
Barnsley MBC

CAD FILE REF
DATE OCT 11
SCALE 1:500@A3

SUBJECT
Proposed Foundation Unit
Site Plan

REV
DRAWN DD
CHECKED

PROJECT NR ED2330
DRAWING NR 2

© NPS This drawing may not be reproduced in any form without prior written agreement