Drawing No.	Rev No.
MKM002 -001	

N

W E

S

INDICATIVE ONLY

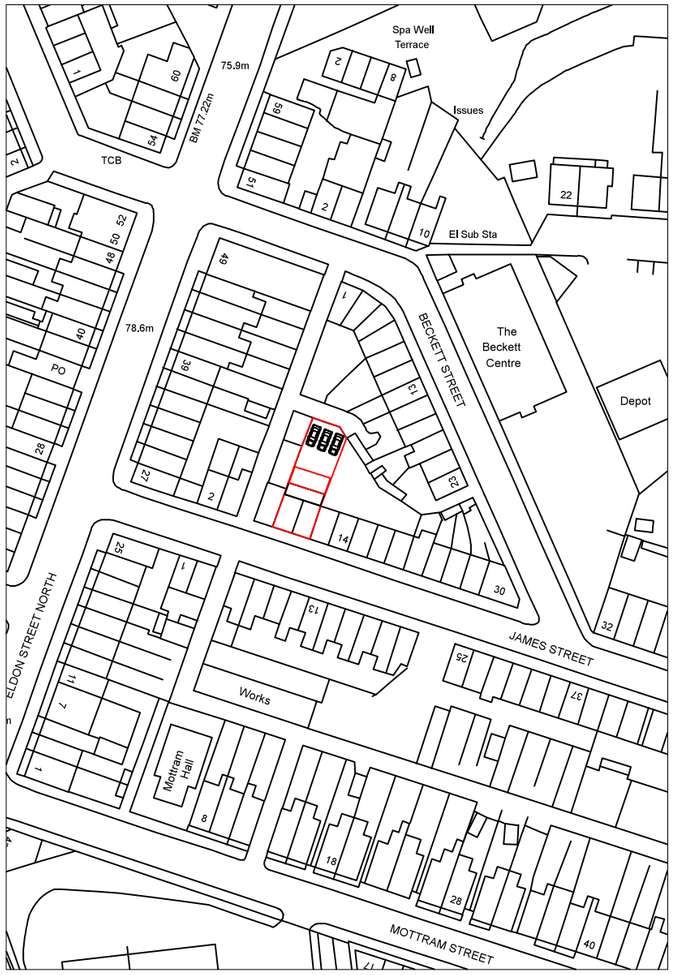

LOACATION PLAN
SCALE 1:1250 AT A3

SITE AREA 185m^2

SHARED AMENITY SPACE AND OFF ROAD PARKING FOR 3 CARS

PROPOSED EXTENSION AREA 27m^2

SITE PLAN
SCALE 1:500 AT A3

DO NOT SCALE: Contractor to check all dimensions and report any omissions or errors

NOTES

Rev	Description	By	Chk	App	Date

JRB DESIGNS Ltd
1 Saville Road
Cudworth
Barnsley
S72 8LT
Tel: 01226 383542
Fax: 01226 380078
Mob: 07970 541192
Email: john@jrbdesigns.co.uk

This drawing is copyright. © jrbdesigns Ltd.

Client
MR. K MARSDEN

Drawing Title
SITE PLANS

Address
8-10 JAMES STREET
BARNSLEY

Project Title:
CONVERSION TO TWO HOUSES AND A SELF CONTAINED FLAT

Purpose of Issue:
CONSTRUCTION

Drawing Status
FIRST ISSUE

Scale at A3	Drawn By	Date	
AS SHOWN	JRB	07/12/2018	
Checked By	Date	Approved By	Date
	07/12/2018		07/12/2018
Project No.	Drawing No.		Revision
MKM002	001		

APPROVAL ☒ INFORMATION ☐ TENDER ☐ CONTRACT ☐ CONSTRUCTION ☐