


SITE PLAN
SCALE 1:200

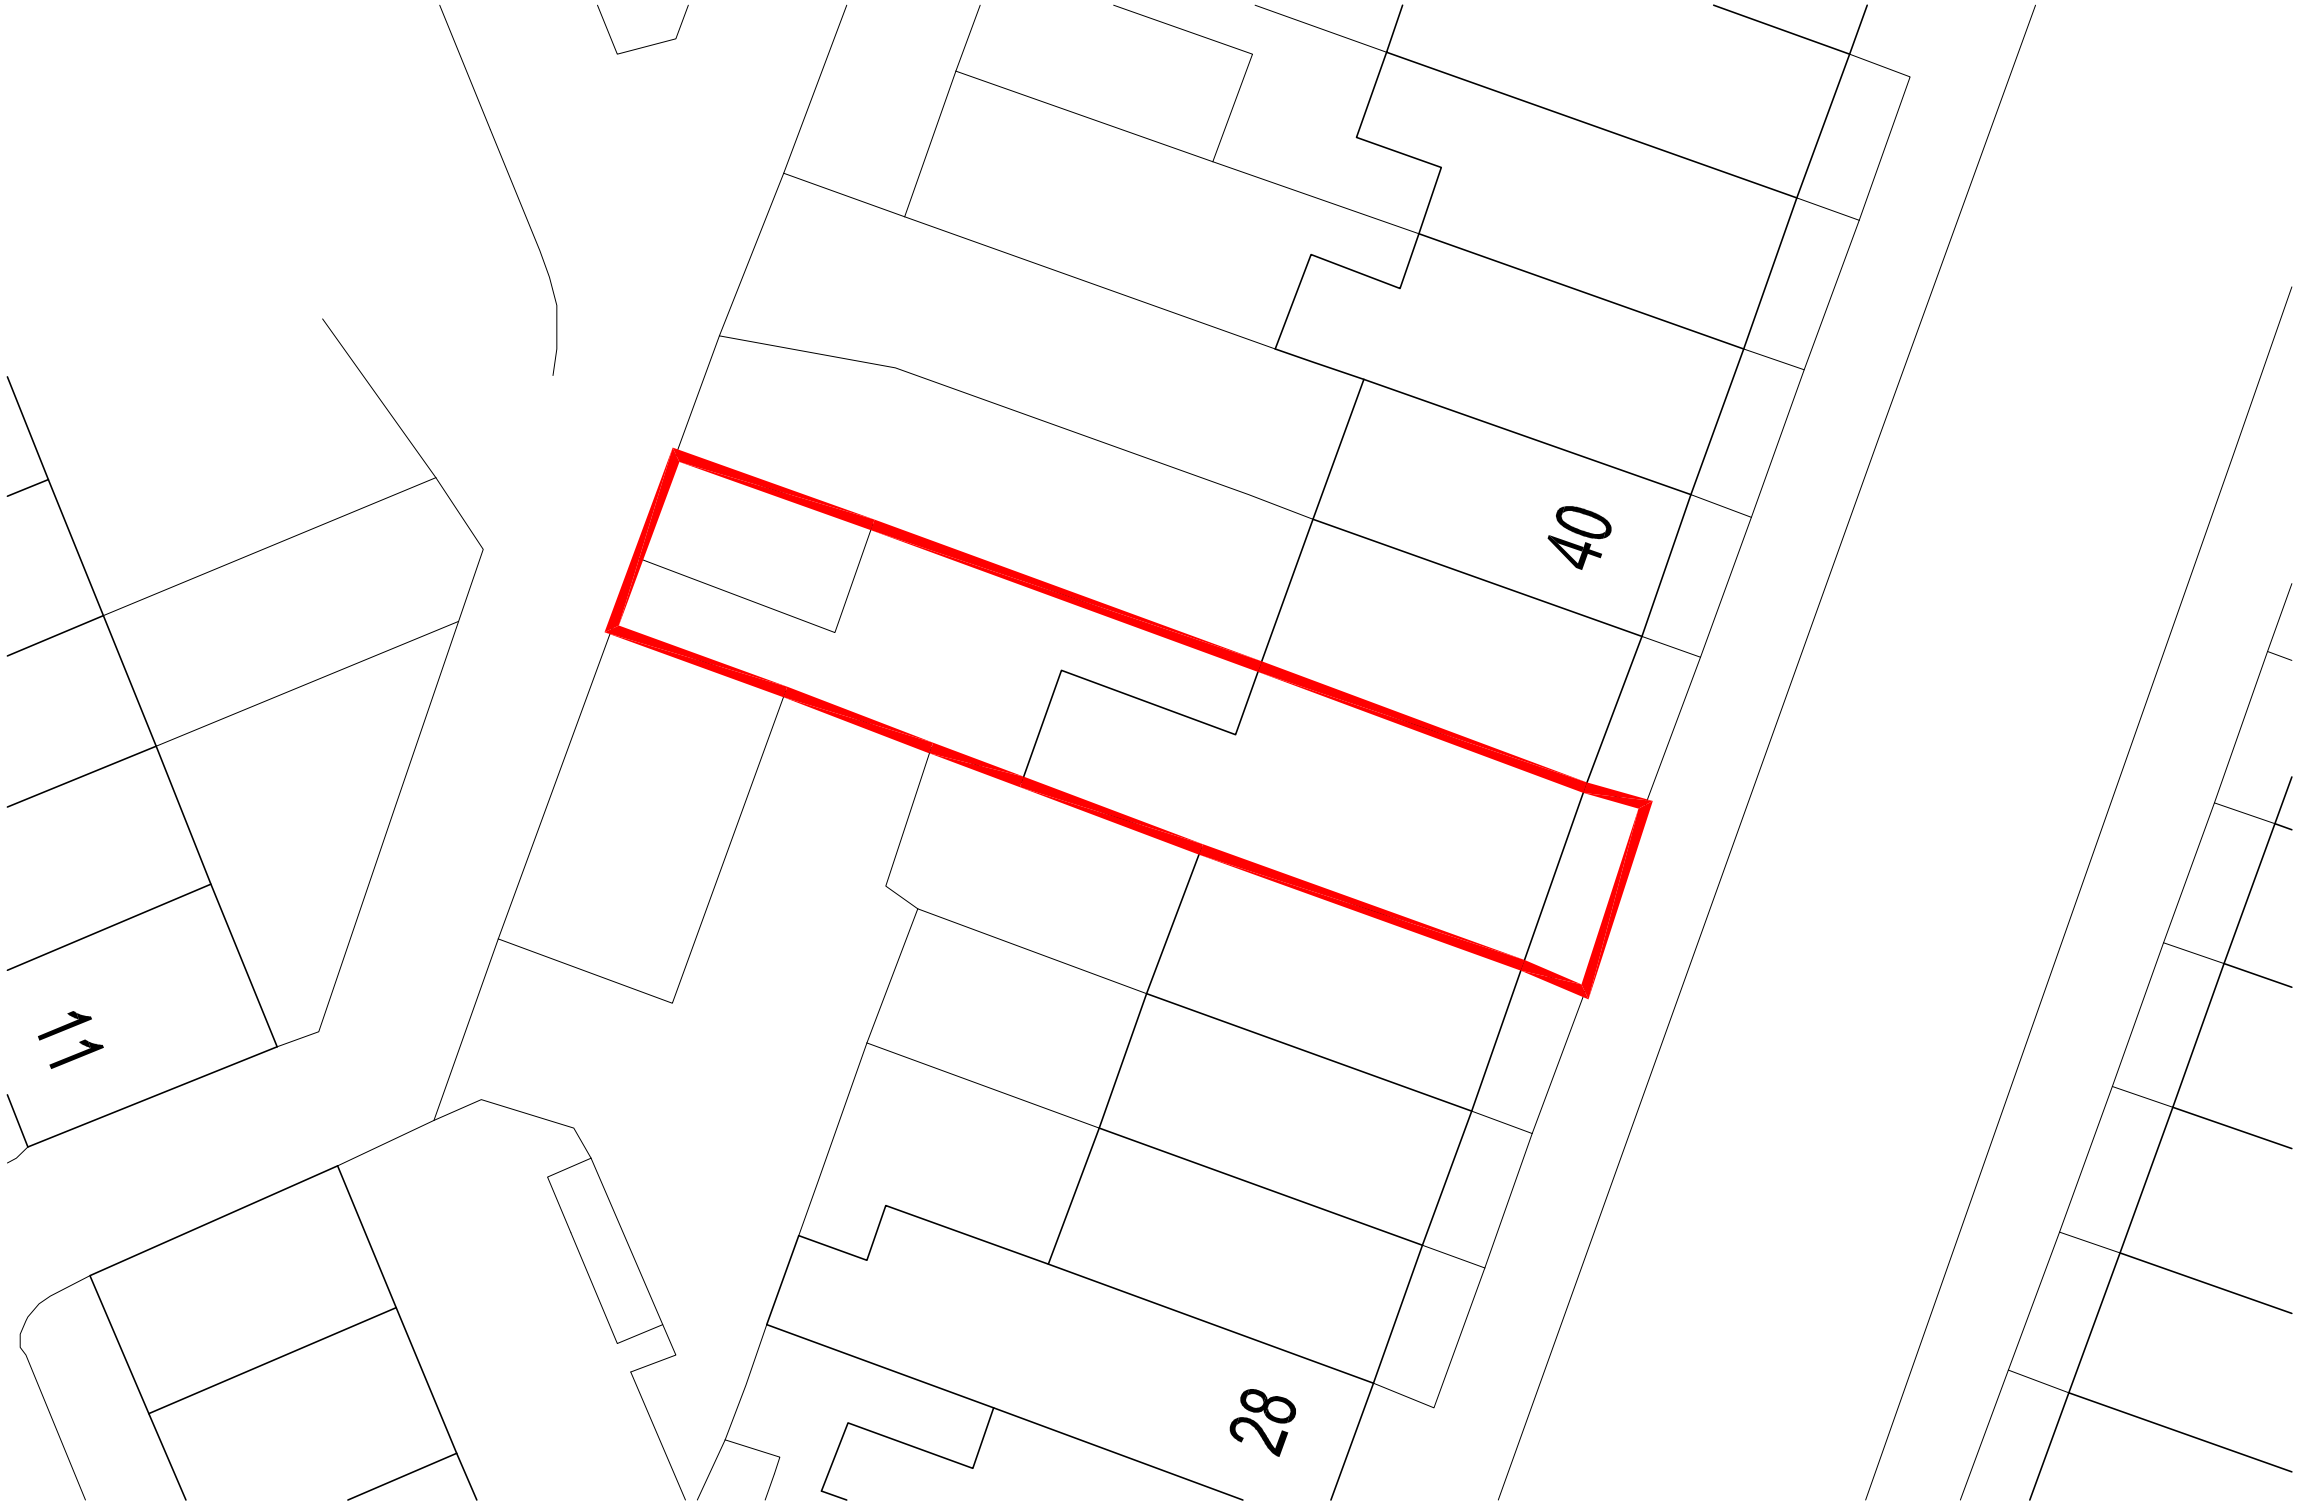

SITE LOCATION PLAN
SCALE 1:1250

APEX
LOFT CONVERSIONS

JOB	36 Eldon Street North Barnsley S71 1LG
DATE	09-2013
DWG	113-001
SCALE	As shown @ A3

© COPYRIGHT EXISTS ON THE DESIGNS AND INFORMATION SHOWN ON THIS DRAWING.The Contractor must verify all dimensions on site before making shop drawings or commencing work of any kind. No dimensions to be scaled from this drawing. Architect to be notified of any discrepancies in dimensions immediately.