




FRONT ELEVATION

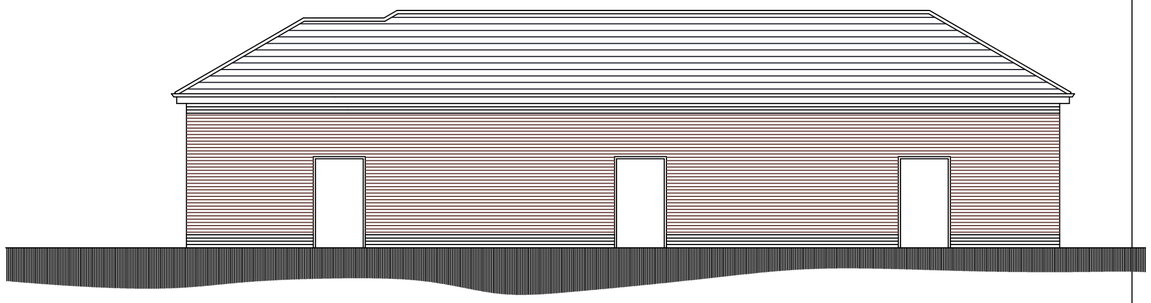


REAR ELEVATION

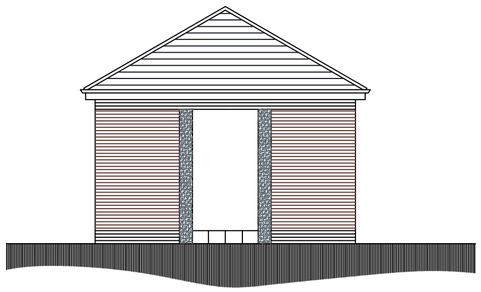


SIDE ELEVATION

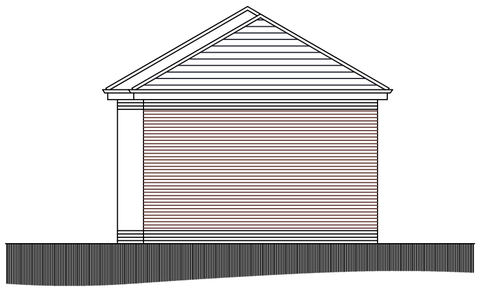


SIDE ELEVATION

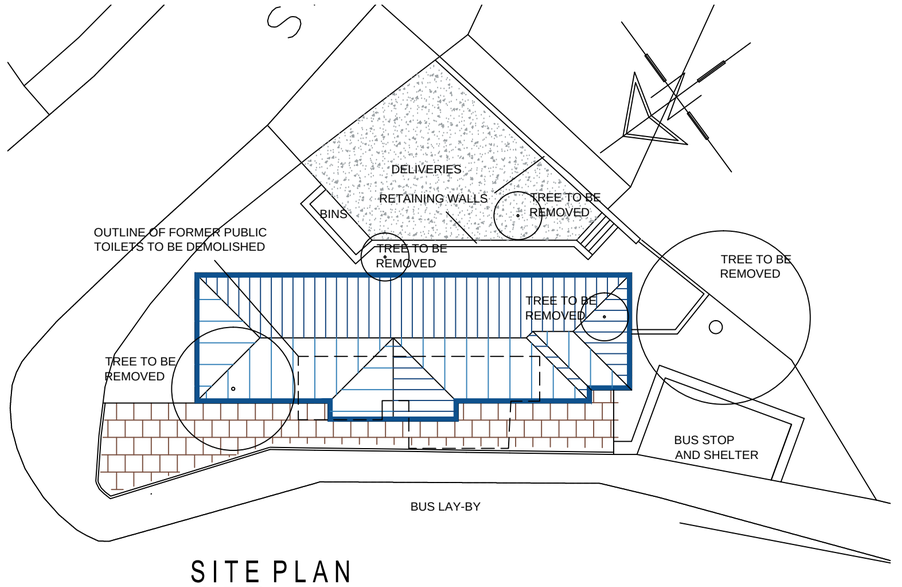


SITE PLAN
SCALE 1:200

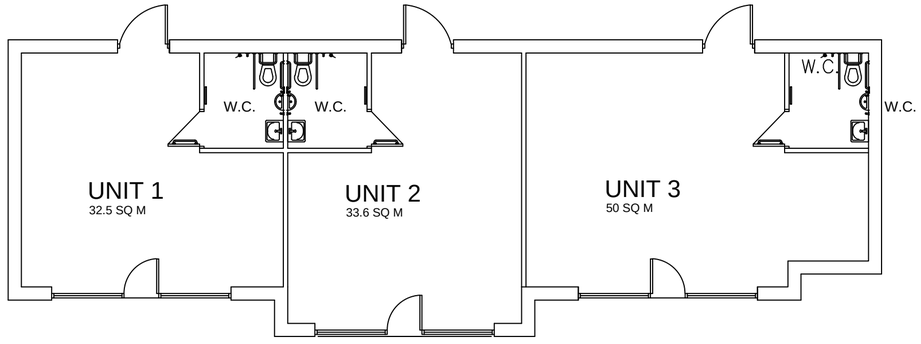

FLOOR PLAN

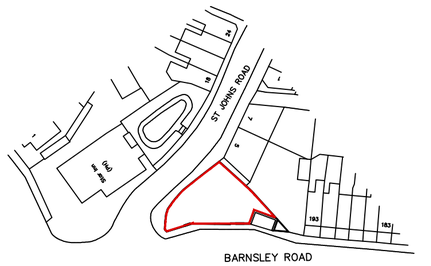

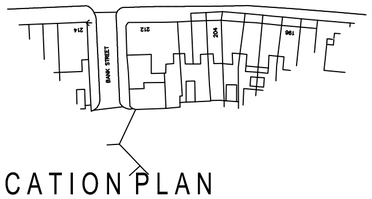

LOCATION PLAN
SCALE 1:200

White Agus PARTNERSHIP
8 MORSTON BUSINESS PARK,
WHALEY ROAD, BARUGH GREEN,
BARNSLEY.
S75 1HQ
Phone: 01226 208482
Fax: 01226 283030
Email: info@whiteaguspartnership.co.uk
Web: www.whiteaguspartnership.co.uk
ARCHITECTURAL SERVICES AND SURVEYORS

Project.	Client.	
PROPOSED SHOPS BARNSLEY ROAD CUDWORTH	MR ERIC LIDSTER	
Drawing Title. PLANS AND ELEVATIONS SINGLE STOREY UNITS	Date. MARCH 2015	Scale. 1:100 @ A2
	Ref. 14–055	Dwg. No. 04
		Rev.

Date	Suffix	Description	Date	Suffix	Description