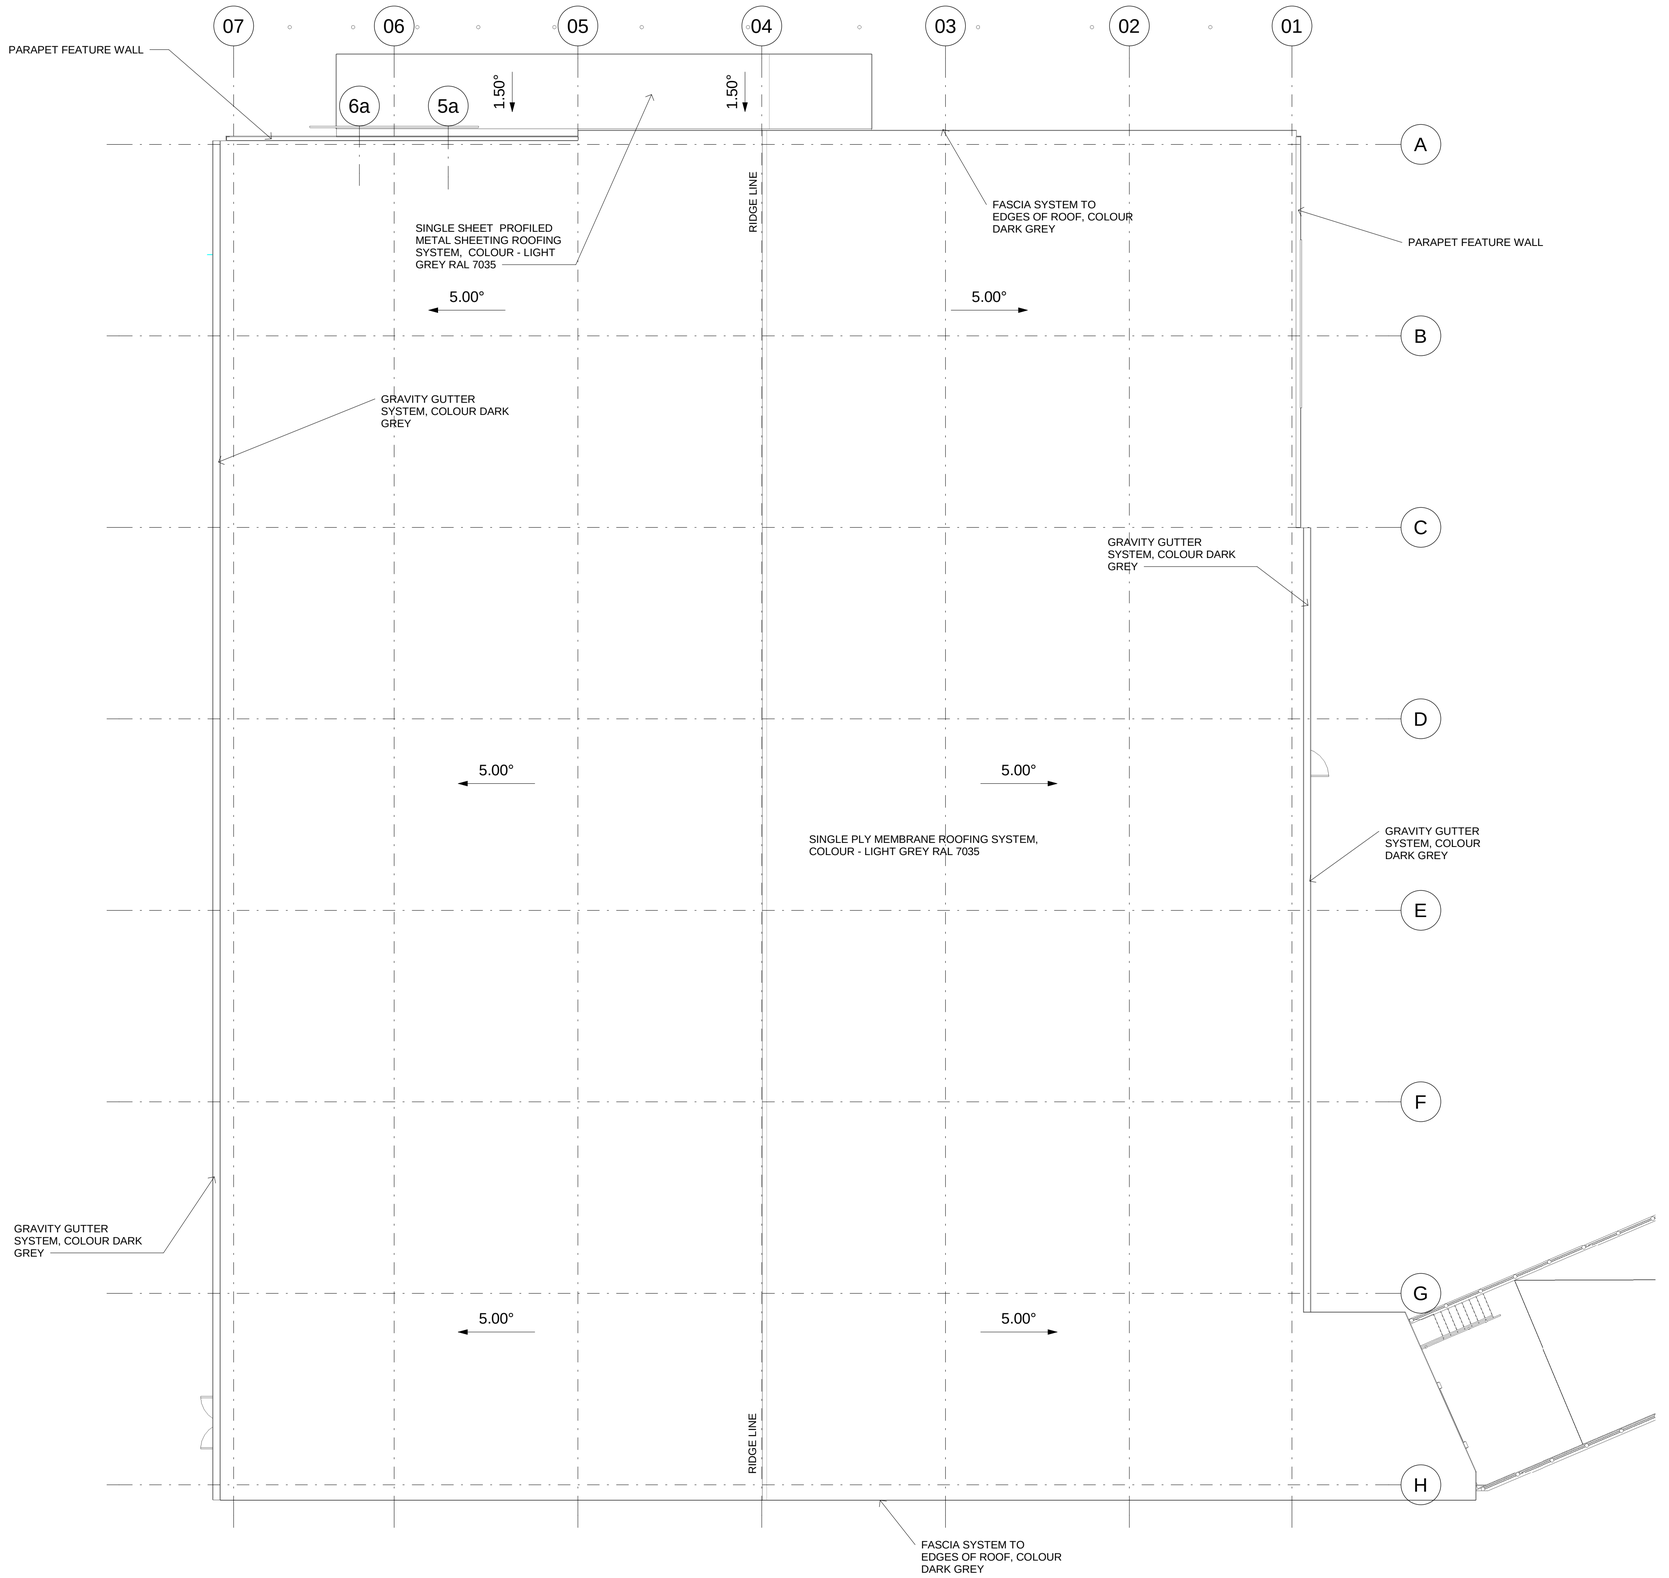


Architects are to be notified of any discrepancies.
Contractors must check all dimensions on site.
This drawing is subject to copyright laws and is for use on this project only.
This drawing is to be used solely for the information as titled only.
For other information refer to the latest revision of any cross referenced drawings.
To be read in conjunction with relevant design standards/protocols

Rev	Date	Description	Drn	Ckd
A	15/11/17	Unloading and feature wall updated	JML	MA
#	25/10/17	First Issue	JML	MA

Status: Planning

Client: TESCO

Project name: 2071 Barnsley

Project address: Wombwell Lane
Barnsley S70 3NS

Drawing Title: Proposed Roof Plan

Job No:	Drg No:	Revision:
17-6201	P07	A

Date:	Scale:	Sheet size:
Oct 17	1 : 100	A1

S+SA ARCHITECTS
CRAVEN LODGE, VICTORIA AVENUE,
HARROGATE, N.YORKSHIRE, HG1 5PX
WWW.SSA-ARCHITECTS.CO.UK
T: 01423 856999