

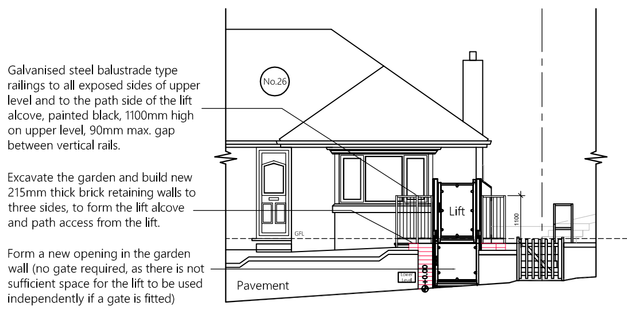



PROPOSED NORTH WEST ELEVATION
26 GREENFIELD ROAD, BARNSLEY

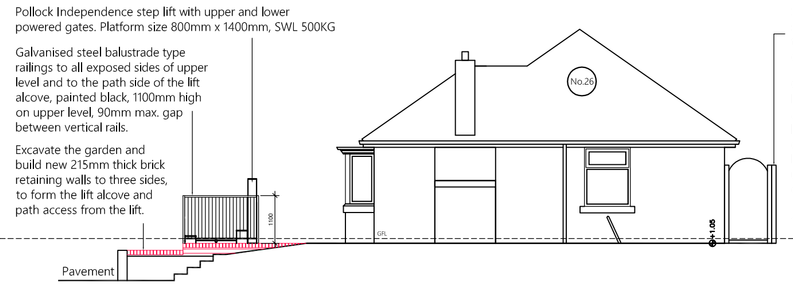

PROPOSED SOUTH WEST ELEVATION
26 GREENFIELD ROAD, BARNSLEY

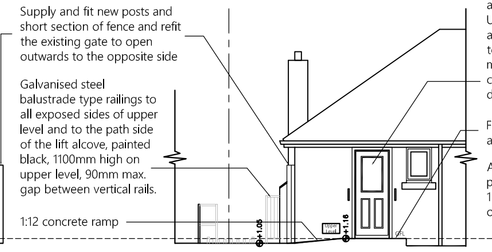


PROPOSED SOUTH EAST ELEVATION
26 GREENFIELD ROAD, BARNSLEY

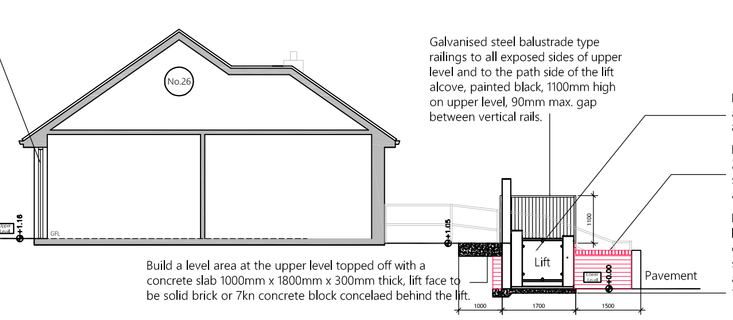


PROPOSED SECTION THROUGH AA
26 GREENFIELD ROAD, BARNSLEY




EXISTING NORTH WEST ELEVATION
26 GREENFIELD ROAD, BARNSLEY

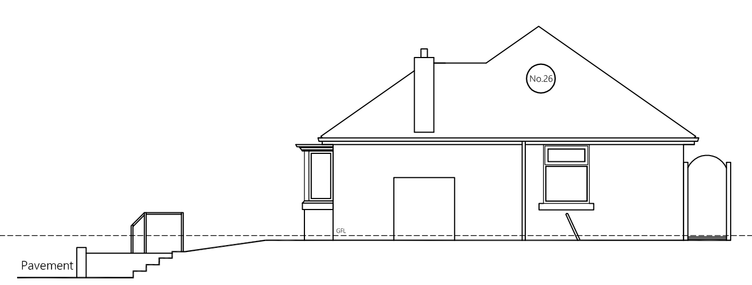


EXISTING SOUTH WEST ELEVATION
26 GREENFIELD ROAD, BARNSLEY

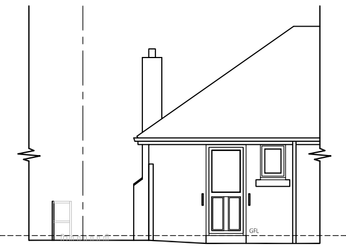

EXISTING SOUTH EAST ELEVATION
26 GREENFIELD ROAD, BARNSLEY

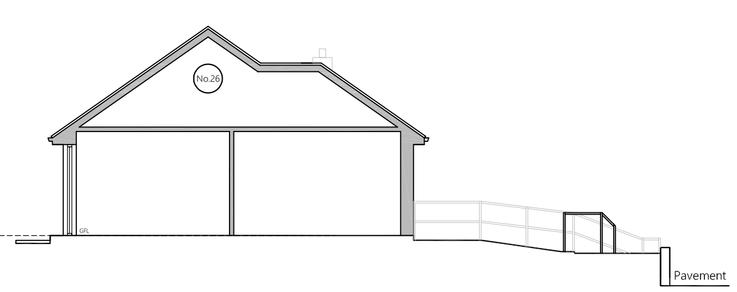


EXISTING SECTION THROUGH AA
26 GREENFIELD ROAD, BARNSLEY

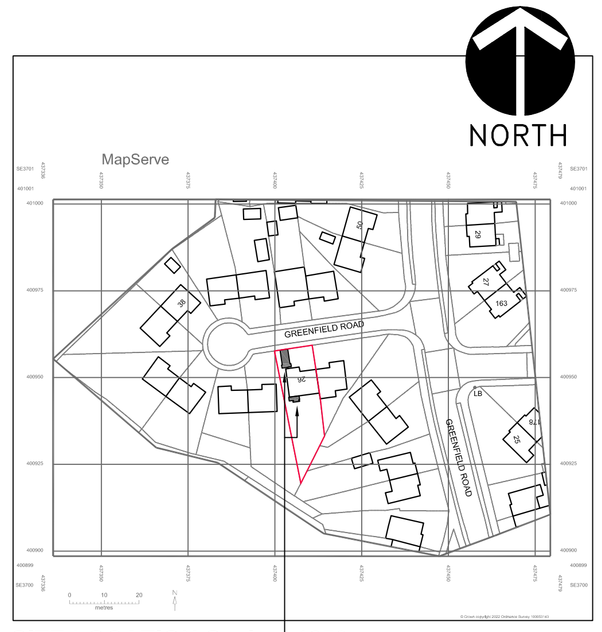

SITE LOCATION Scale 1:1250

LOCATION OF PROPOSED STEPLIFT AND RAMP INSTALLATION BY POLLOCK LIFTS

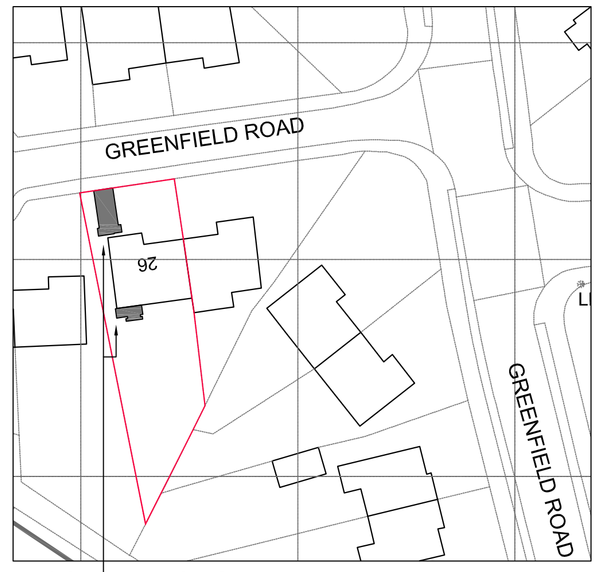

BLOCK PLAN Scale 1:500

LOCATION OF PROPOSED STEPLIFT AND RAMP INSTALLATION BY POLLOCK LIFTS

EXISTING LAYOUT
26 GREENFIELD ROAD, BARNSLEY

CDM Note: Cable & Gas within vicinity of proposed works. Please consult safe dig records for exact location Approx. 450mm dp. Careful hand digging is required to this zone

PROPOSED LAYOUT
26 GREENFIELD ROAD, BARNSLEY

DESIGN AND PROJECT PLANNING ON BEHALF OF:-

GENERAL NOTES:

1. THIS DRAWING SHALL BE READ IN CONJUNCTION WITH ALL RELEVANT STRUCTURAL AND MECHANICAL SERVICES DRAWINGS WHERE REFERENCED.

2. ALL MEASUREMENTS WHERE SHOWN TO BE CHECKED ON SITE AND VERIFIED PRIOR TO CONSTRUCTION AND ON SITE ASSEMBLY. THIS DRAWING IS COPYRIGHT AND PROPERTY OF DESIGN LINE AND SHALL NOT BE REPRODUCED OR COPIED IN ANY WAY WITHOUT PRIOR PERMISSION.
IF YOU HAVE RECEIVED THIS DRAWING IN PDF FORMAT NEVER ASSUME IT IS TO SCALE ALWAYS CHECK WITH THE AUTHOR.

3. PLEASE DO NOT SCALE FROM THIS DRAWING IF IN DOUBT ALWAYS ASK., FIGURED DIMENSIONS TO BE TAKEN IN PREFERENCE TO SCALED DIMENSIONS.

REV	BY	DATE	NOTE

Title

Proposed step lift installation and Associated Works
26 Greenfield Road
Hoyland
Barnsley
S74 9PD
for Mrs.A.Day
Existing and Proposed Layout

PLANNING

Design Line Huddersfield Ltd.
62 Tom Lane, Crosland Moor
Huddersfield, W.Yorks HD4 5QQ
Telephone/Fax: 01484 644684
Mobile: 07830 151721
E-mail: info@designlinearchitectural.co.uk

Date	Drawn	Checked	Rev
March 2022	AB	SB	
Scale	Project No.	Drg. no.	
1:50/1:100	DL757	01	