


Existing Front Elevation

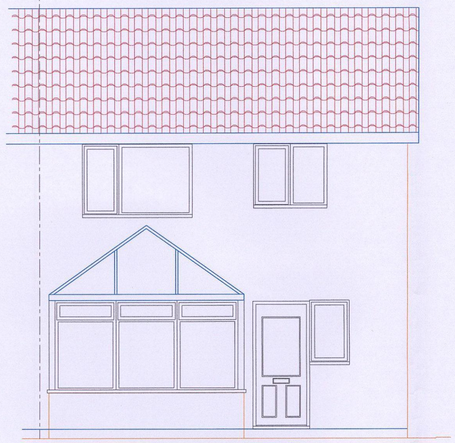


Existing Rear Elevation



Existing Side Elevation



Proposed Front Elevation

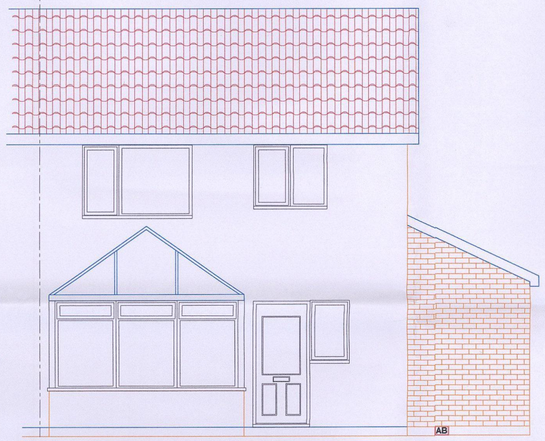

Proposed Rear Elevation




Proposed Side Elevation


Notes

PMBC
CORPORATE MAIL ROOM
26 APR 2013
Received by:
ORIGINAL COPY


Existing Ground Floor Plan

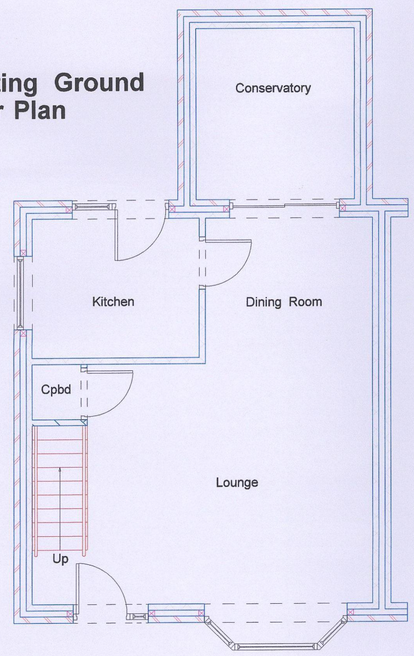


Proposed Ground Floor Plan

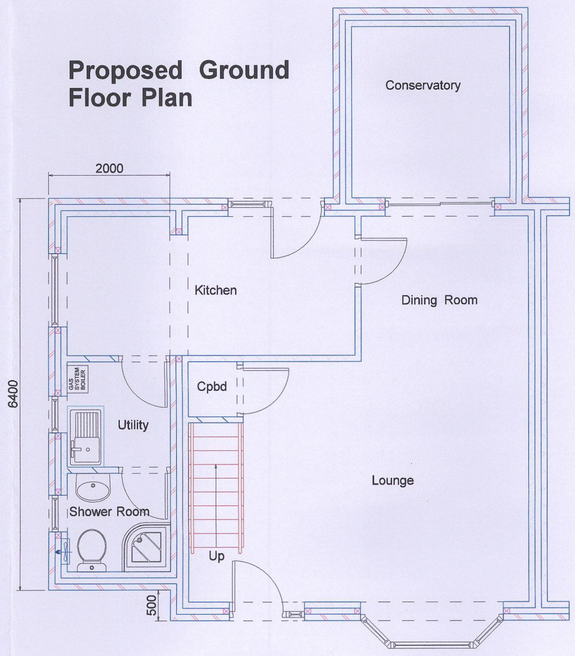

Existing First Floor Plan

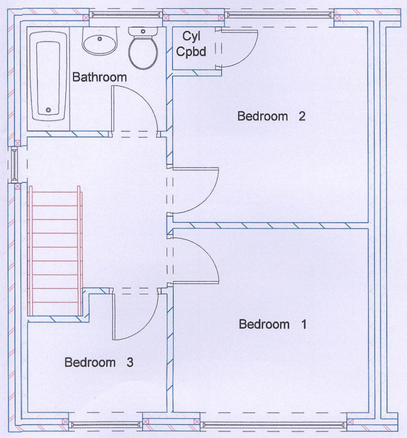

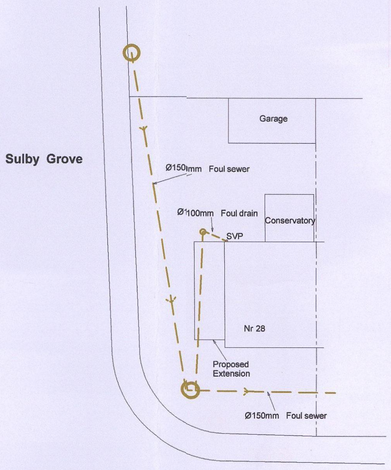

Site Plan

Scale 1:200

PAUL GLOVER
DESIGN SERVICES

Glover Building Management

Project
Single Storey Side Extension
28 Brocklehurst Ave
Worsbrough
Barnsley S70 3EE

Drawing Title
Planning Proposal
Existing & Proposed Plans

Client
Mr & Mrs Rushforth

Drawing No.
PG 138

Date	Scale
April 2013	1:50
Drawn by	Checked by
P Glover	PG

Page Size - A1

3000 mm

6 Beaulieu Close, Mapplewell, Barnsley
Tel 01226 387491/07730 258347