



PROPOSED
REAR ELEVATION
SCALE 1:100

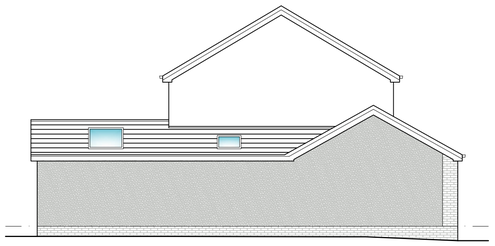


PROPOSED
SIDE ELEVATION
SCALE 1:100




PROPOSED
FRONT ELEVATION
SCALE 1:100

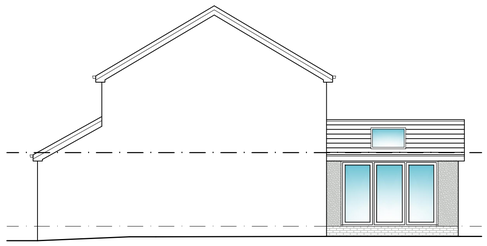


PROPOSED
SIDE ELEVATION
SCALE 1:100

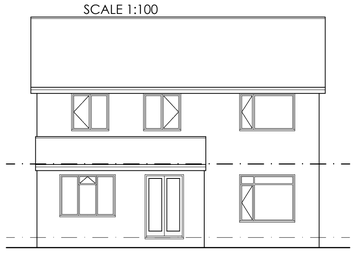


EXISTING
REAR ELEVATION
SCALE 1:100

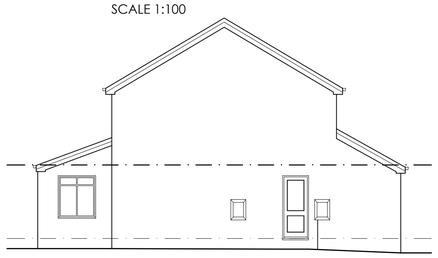


EXISTING
SIDE ELEVATION
SCALE 1:100

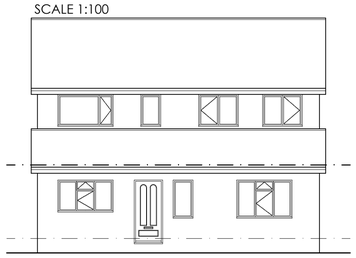


EXISTING
FRONT ELEVATION
SCALE 1:100

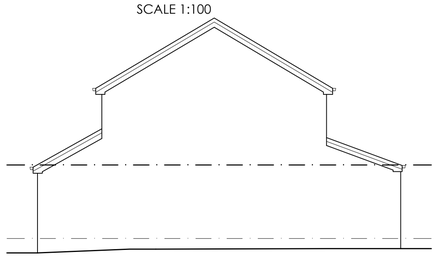


EXISTING
SIDE ELEVATION
SCALE 1:100

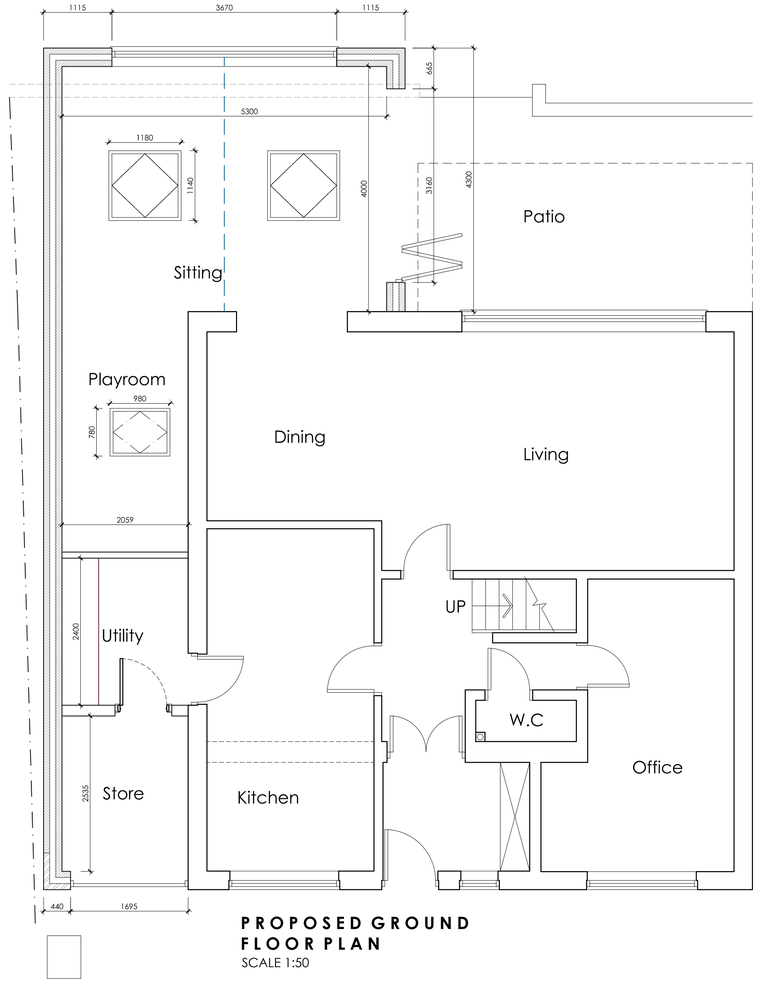

PROPOSED GROUND
FLOOR PLAN
SCALE 1:50

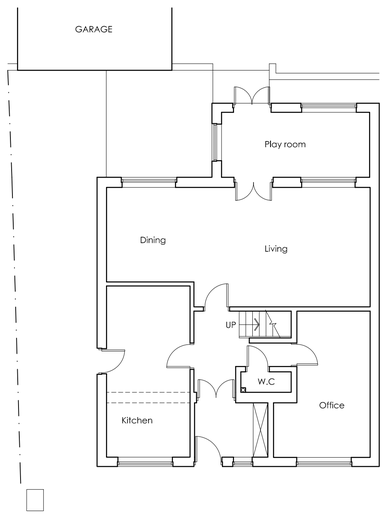

EXISTING GROUND
FLOOR PLAN
SCALE 1:100

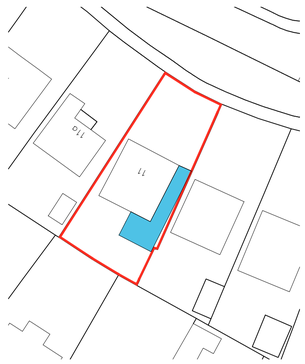

BLOCK PLAN
SCALE 1:500



LOCATION PLAN
SCALE 1:1250

White Agus PARTNERSHIP
OFFICE ONE,
34 VICTORIA ROAD,
BARNSLEY,
S70 2BU
Phone: 01226 208482
Email: info@whiteaguspartnership.co.uk
Web: www.whiteaguspartnership.co.uk
ARCHITECTURAL SERVICES

Project.	Client.
PROPOSED EXTENSION AT 11 LONGSIDE WAY, POGMOOR BARNSLEY, S75 2JL	MR C. THICKETT
Drawing Title. PLANS AND ELEVATIONS	Date. MARCH 2021 — Scale. 1:50 & 1:100 @ A1
	Ref. 20-229 — Dwg. No. 01 — Rev. B

Date	Suffix	Description
19/03/2021	A	REVISED TO CLIENTS REQUIREMENTS
22/03/2021	B	VELUX ADDED TO PLAYROOM