
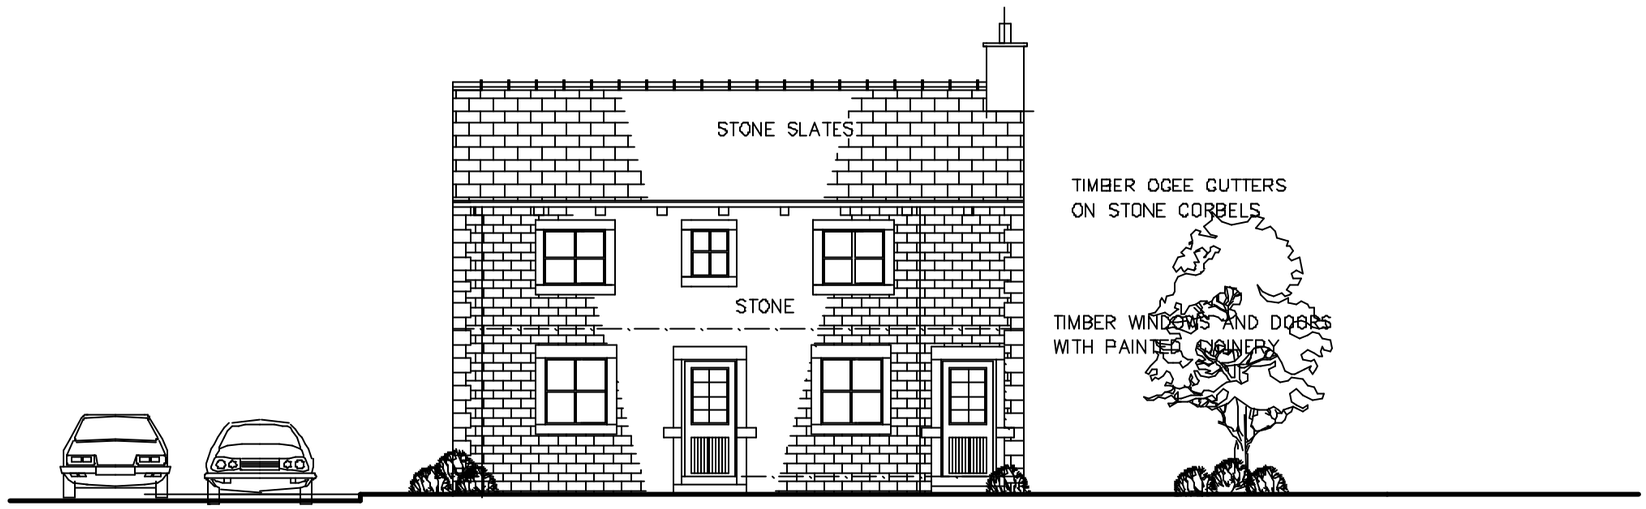


TO FRONT

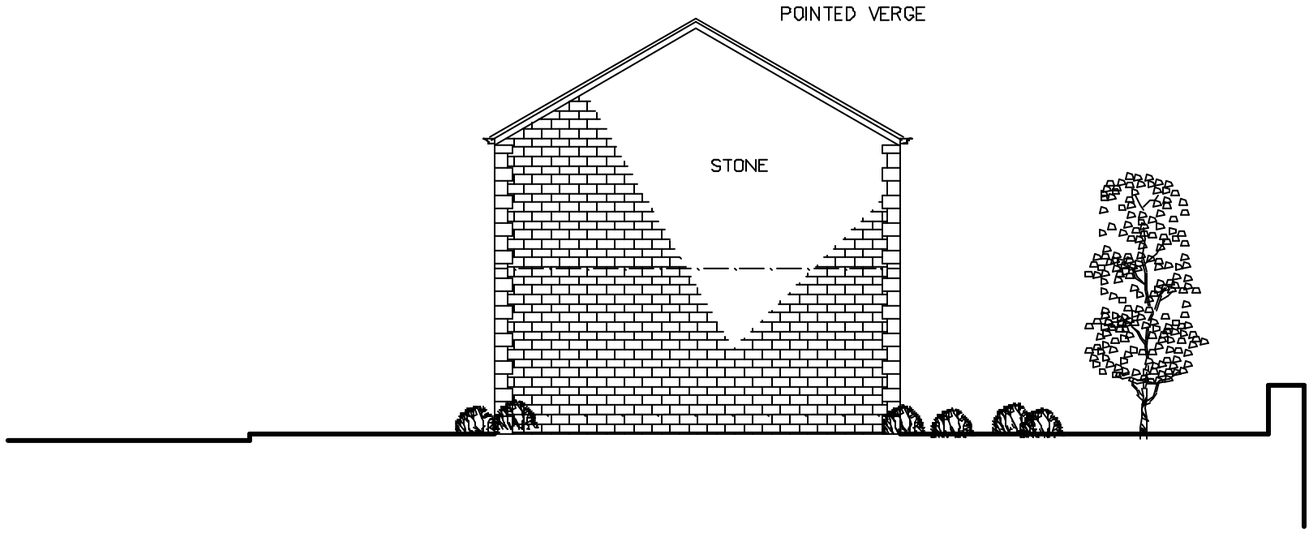

TO SIDE

MALLALIEU ARCHITECTS LTD

WREN COTTAGE, STRINGER HOUSE LANE,
EMLEY. HUDDERSFIELD. HD8 9SU.

01924 848334
07971 041016

JOB TITLE

H. BUCKLEY AND SONS,
HALL FARM,
HIGH HOYLAND,
BARNSLEY

PROPOSED REDEVELOPMENT

DRAWING	NUMBER
UNITS 4 FRONT ELEVATIONS	2062/8
SCALE 1:100	DATE OCTOBER 2008