




EXISTING FRONT ELEVATION
SCALE 1:100

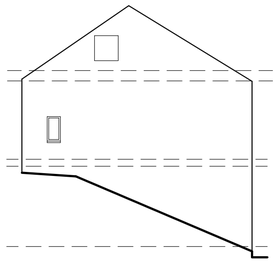


EXISTING SIDE ELEVATION
SCALE 1:100

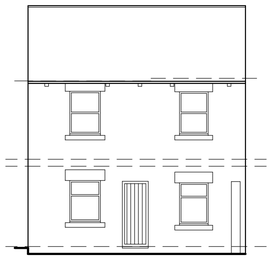

EXISTING REAR ELEVATION
SCALE 1:100

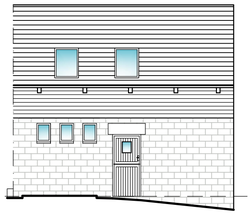


PROPOSED FRONT ELEVATION
SCALE 1:100

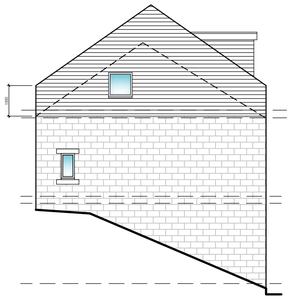


PROPOSED SIDE ELEVATION
SCALE 1:100



PROPOSED REAR ELEVATION
SCALE 1:100

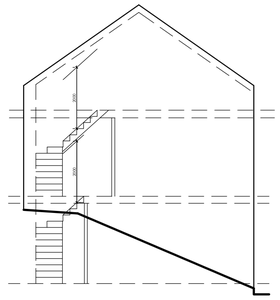


PROPOSED STAIR SECTION
SCALE 1:100

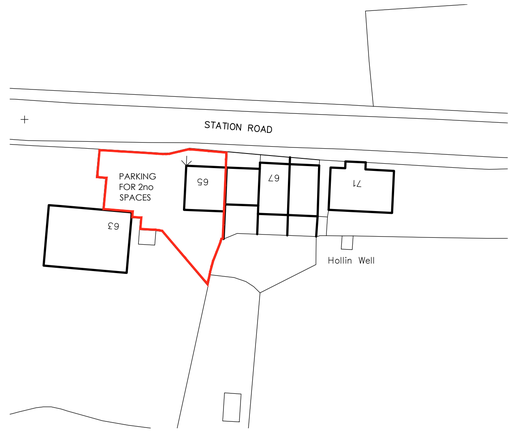


BLOCK PLAN
SCALE 1:500




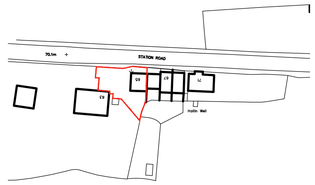


LOCATION PLAN
SCALE 1:1250

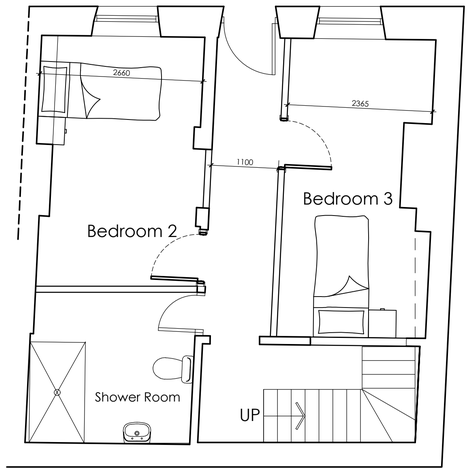


PROPOSED LOWER GROUND FLOOR PLAN
SCALE 1:50

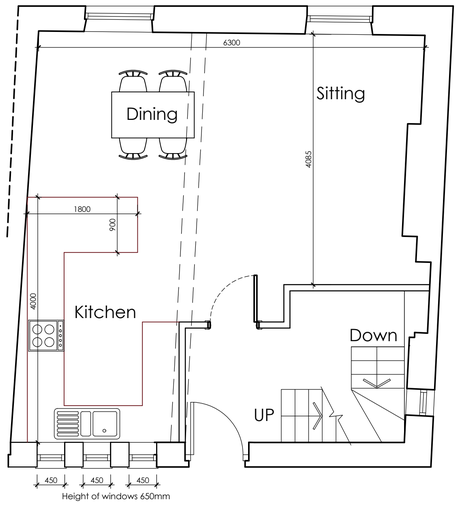

PROPOSED GROUND FLOOR PLAN
SCALE 1:50

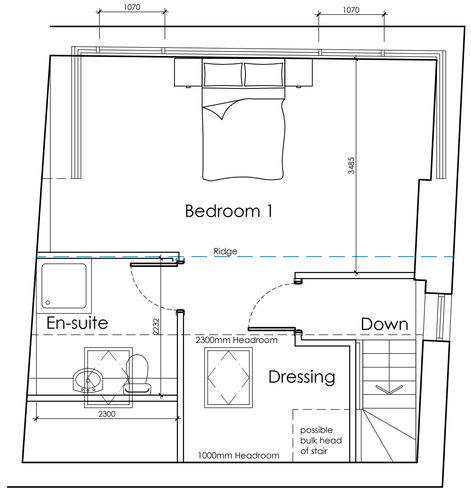

PROPOSED FIRST FLOOR PLAN
SCALE 1:50

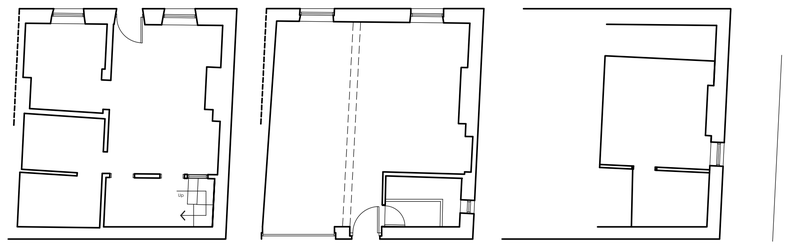

EXISTING PLANS
SCALE 1:100

White Agus Architectural Services

OFFICE ONE,
DRILL HALL,
11 EASTGATE,
BARNSLEY,
S70 2EU

Phone: 01226 208482
Email: info@whiteagus.co.uk
Web: www.whiteagus.co.uk

Project. PROPOSED WORKS AT 65 STATION ROAD, WORSBROUGH BARNSLEY, S70 4SZ	Client. MR MARK LATHAM
Drawing Title. PLANS AND ELEVATIONS	Date. FEBRUARY 2024 / Scale. 1:50 & 1:100 @ A1
	Ref. 23–155 / Dwg. No. 02 / Rev. C

Date	Suffix	Description	Date	Suffix	Description
22/02/2024	A	REVISED TO CLIENTS REQUIREMENTS			
04/03/2024	B	REVISED TO CLIENTS REQUIREMENTS			
04/02/2024	C	WINDOWS REVISED			