


Drawing No.	Rev No.
MAE001 -004	

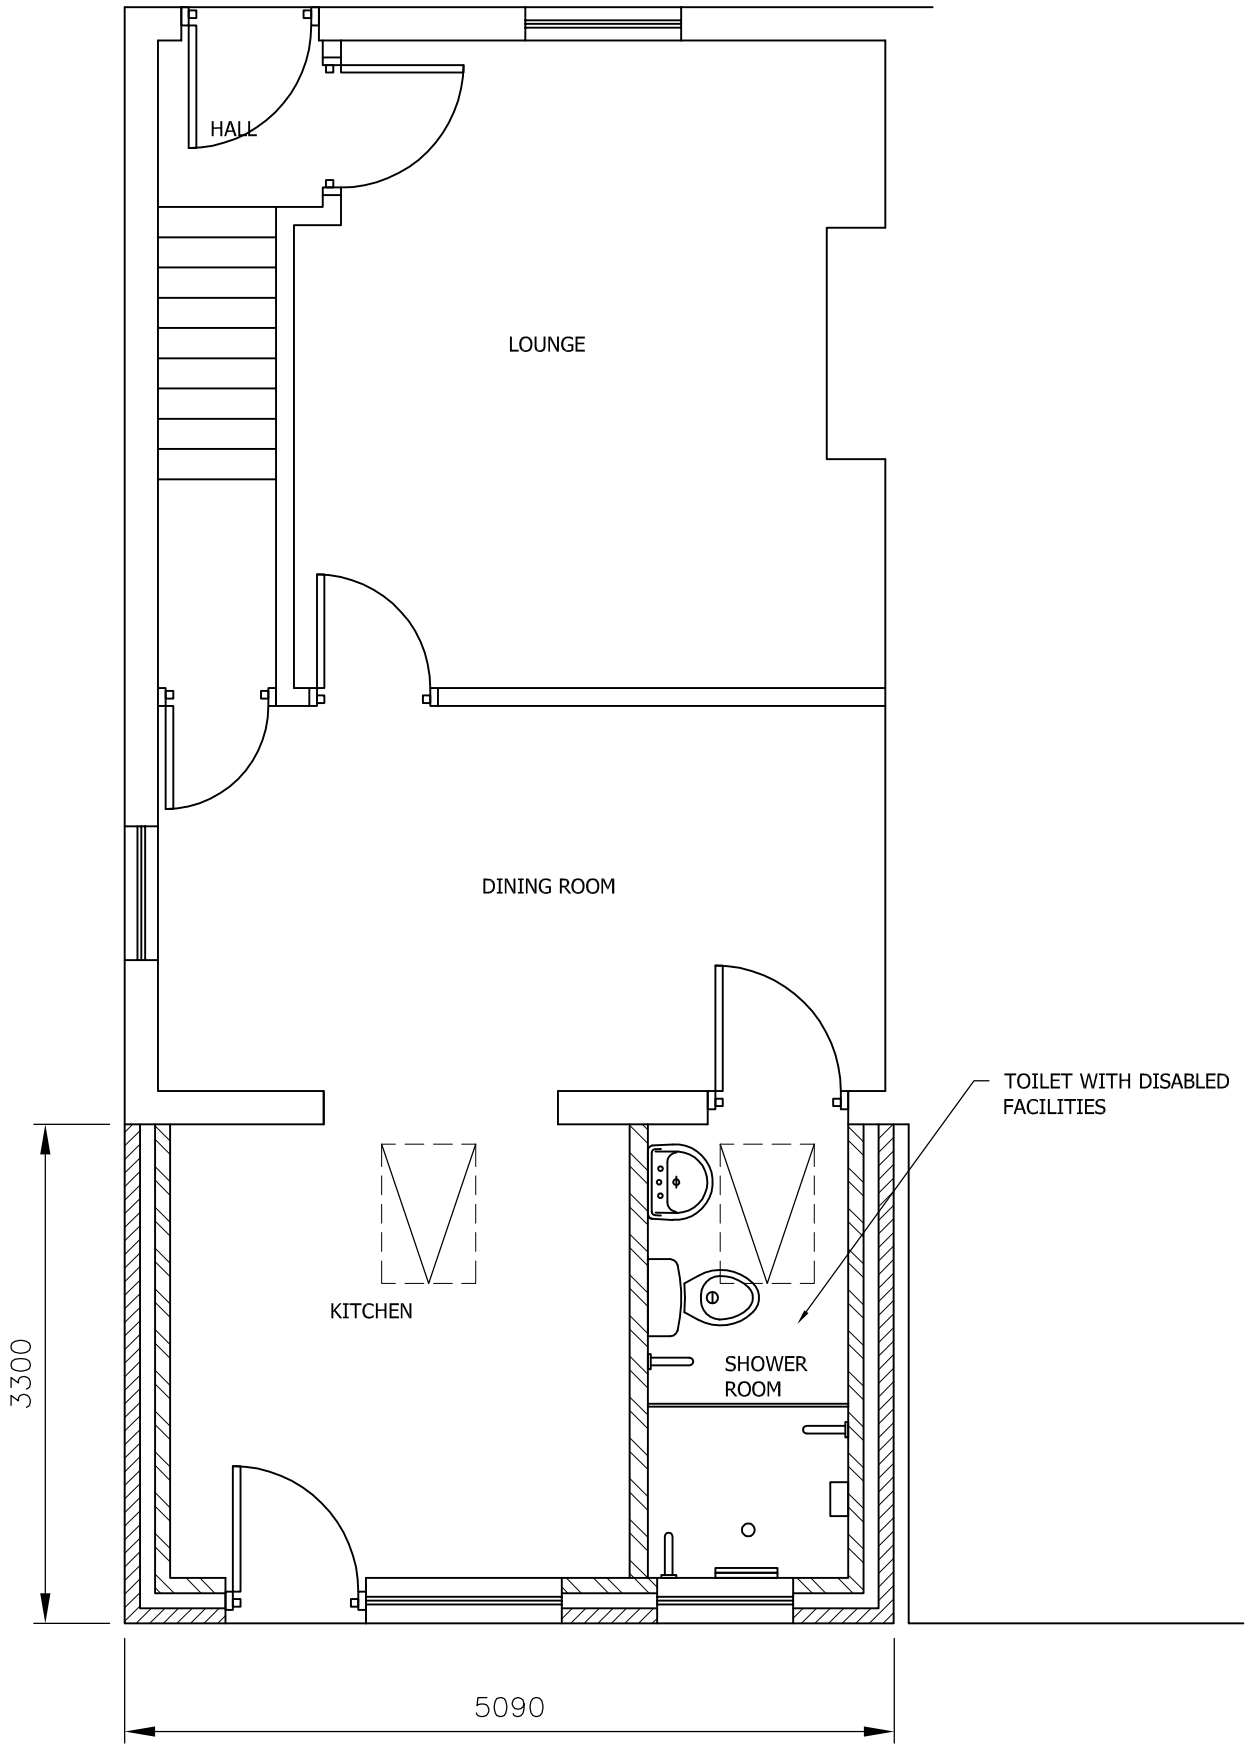

PROPOSED GROUND FLOOR PLAN
SCALE 1:50 AT A3

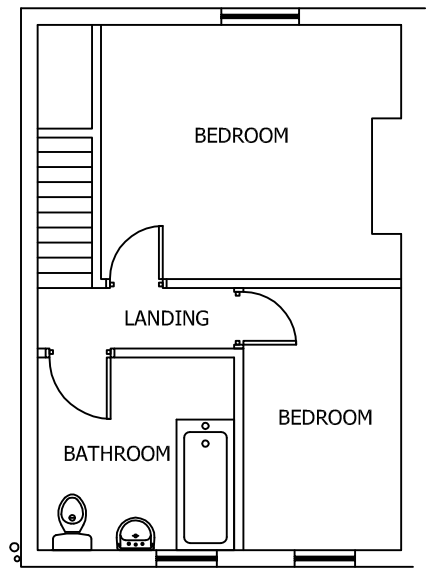

EXISTING FIRST FLOOR PLAN
SCALE 1:100 AT A3

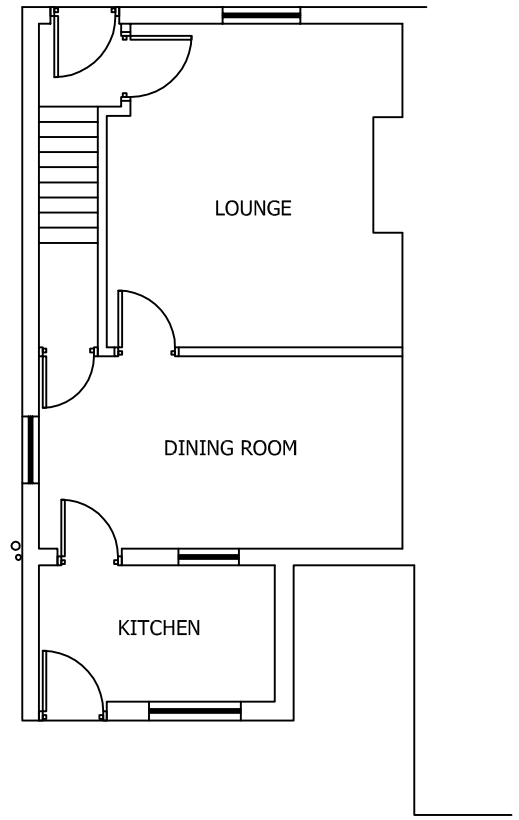

EXISTING GROUND FLOOR PLAN
SCALE 1:100 AT A3

DO NOT SCALE: Contractor to check all dimensions and report any omissions or errors

NOTES

Rev	Description	By	Chk	App	Date

JRB DESIGNS Ltd
1 Saville Road
Cudworth
Barnsley
S72 8LT
Tel: 01226 383542
Fax: 01226 380078
Mob: 07970 541192
Email: john@jrbdesigns.co.uk

This drawing is copyright. © jrbdesigns Ltd.

Client
MR A EVANS

Drawing Title
PROPOSED PLANS

Address
13 EAST VIEW
JUMP
BARNSLEY
S74 0JS

Project Title:
SINGLE STOREY REAR EXTENSION WITH DISABLED FACILITIES

Purpose of Issue:
PLANNING

Drawing Status
FIRST ISSUE

Scale at A3	Drawn By	Date	
AS SHOWN	JRB	18/10/2010	
Checked By	Date	Approved By	Date
AE	18/10/2010	AE	18/10/2010
Project No.	Drawing No.		Revision
MAE001	004		-

APPROVAL [X] INFORMATION [ ] TENDER [ ] CONTRACT [ ] CONSTRUCTION [ ]