


SITE PLAN
SCALE 1:500

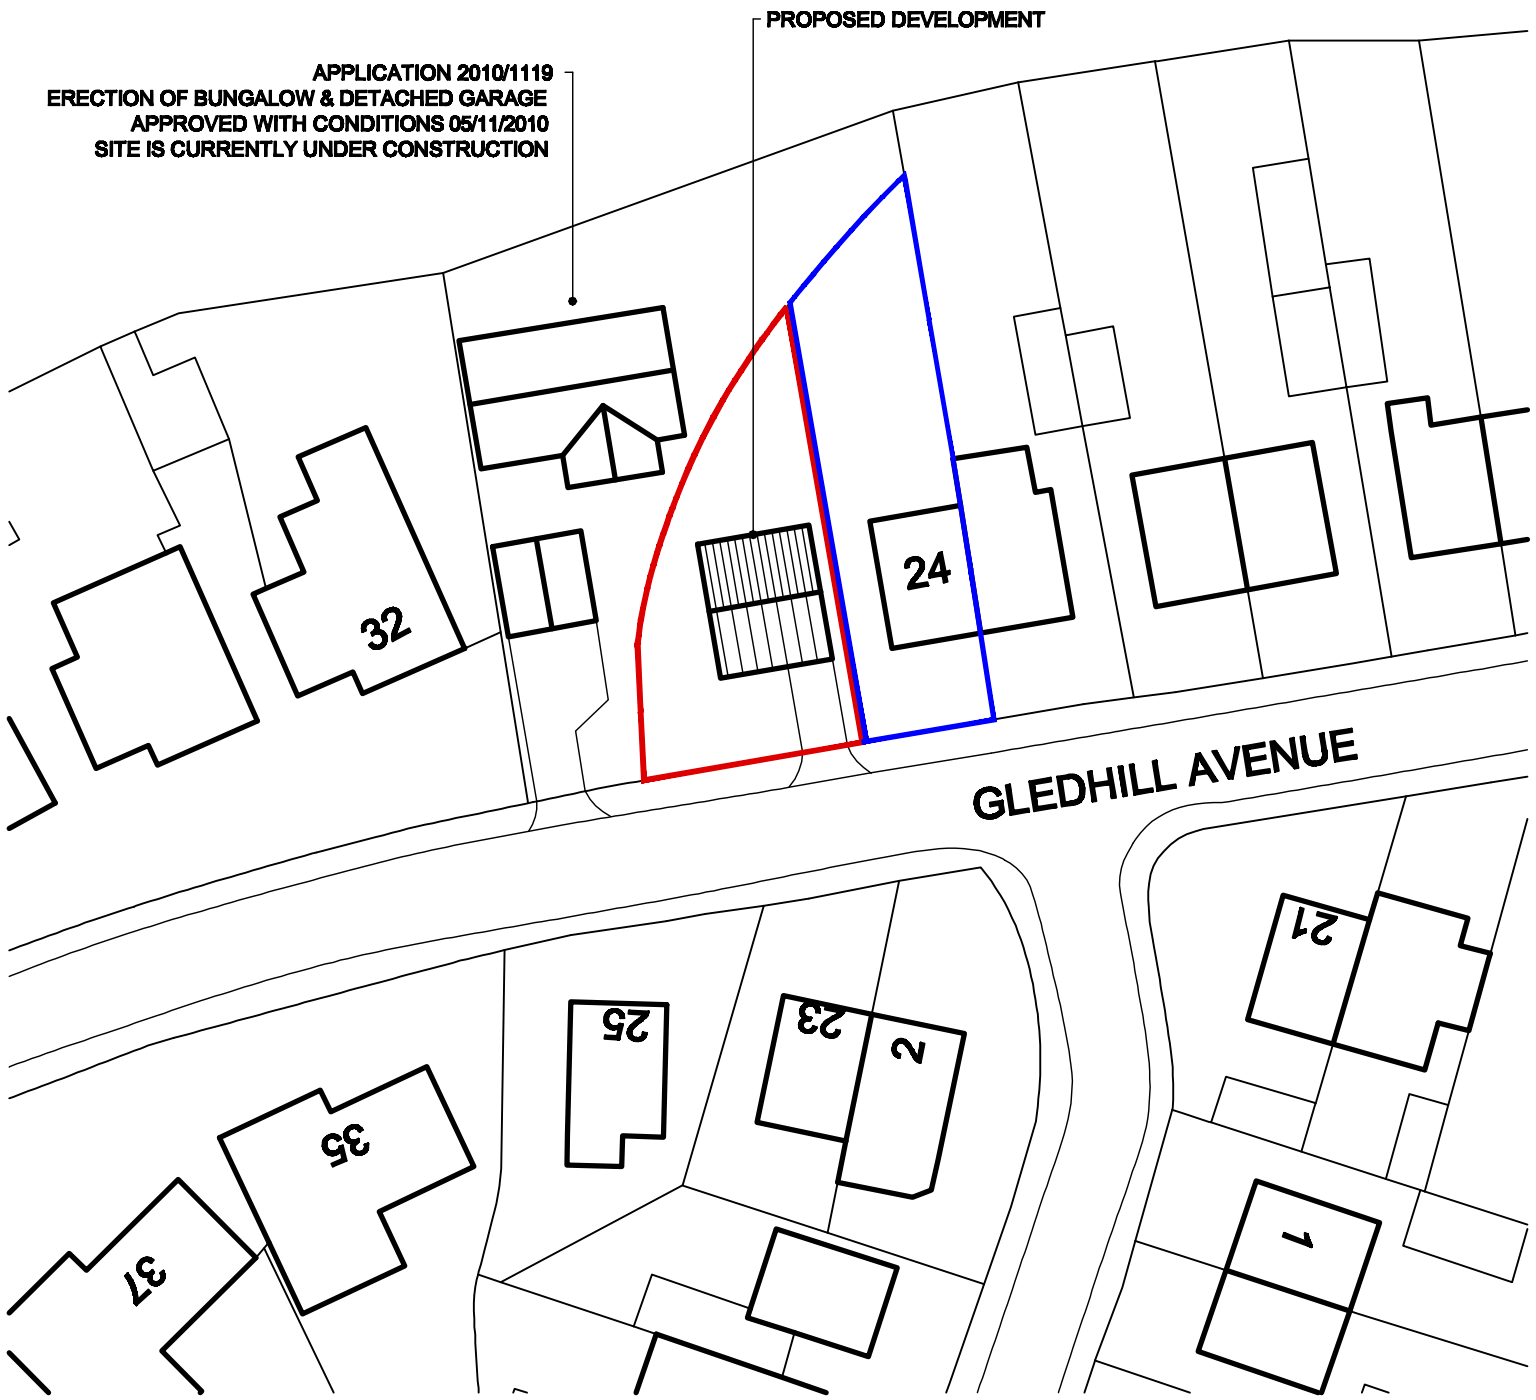

LOCATION PLAN
SCALE 1:1250

White Agus Partnership

PROVIDENCE VILLA,
42 SACKVILLE STREET,
BARNSLEY.
S70 2DB

Phone: 01226 208482
Fax: 01226 283030
Email: info@whiteaguspartnership.co.uk
Web: www.whiteaguspartnership.co.uk

SURVEYORS AND BUILDING DESIGN CONSULTANTS

Project. RESIDENTIAL DEVELOPMENT 24 GLEDHILL AVENUE, PENISTONE SHEFFIELD, S36 6BD	**Client.** MR M. BEAUMONT		
Drawing Title. SITE & LOCATION PLAN	**Date.** JUNE 2011	**Scale.** AS SHOWN	
	Ref. 11–022	**Dwg. No.** 01	**Rev.**