
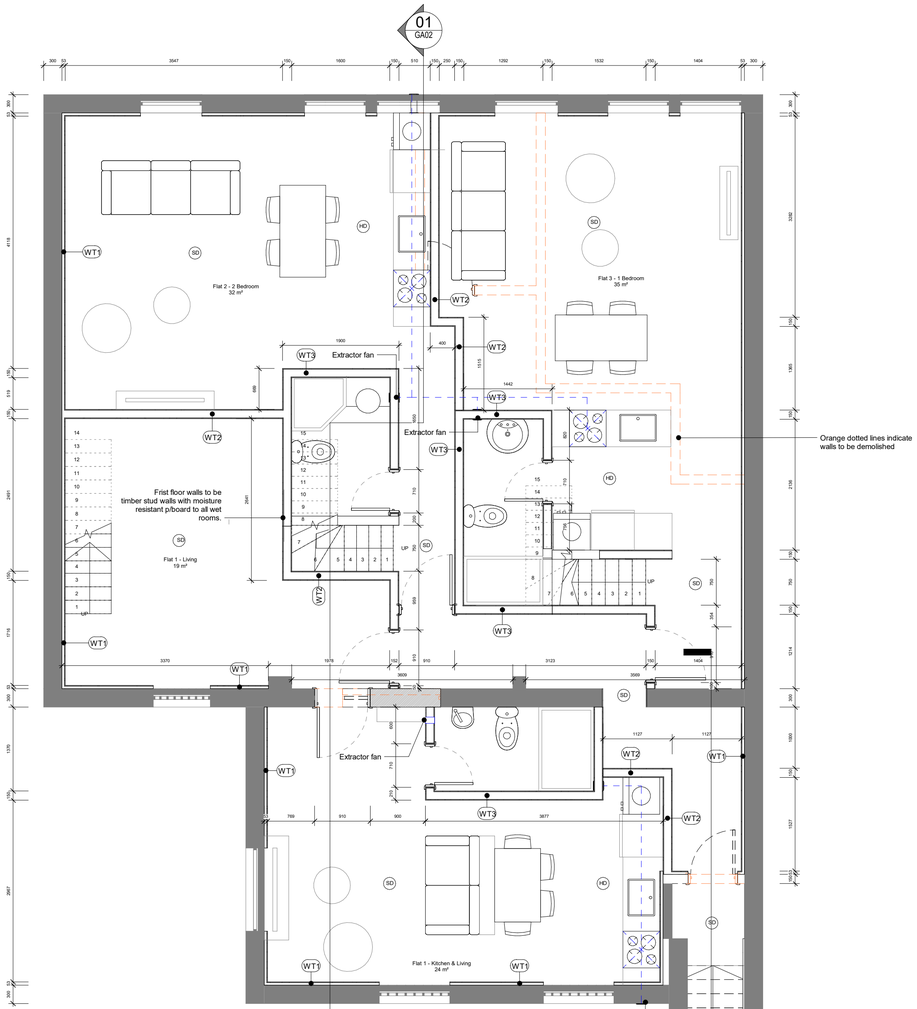



Proposed First Floor Plan

Scale: 1 : 50

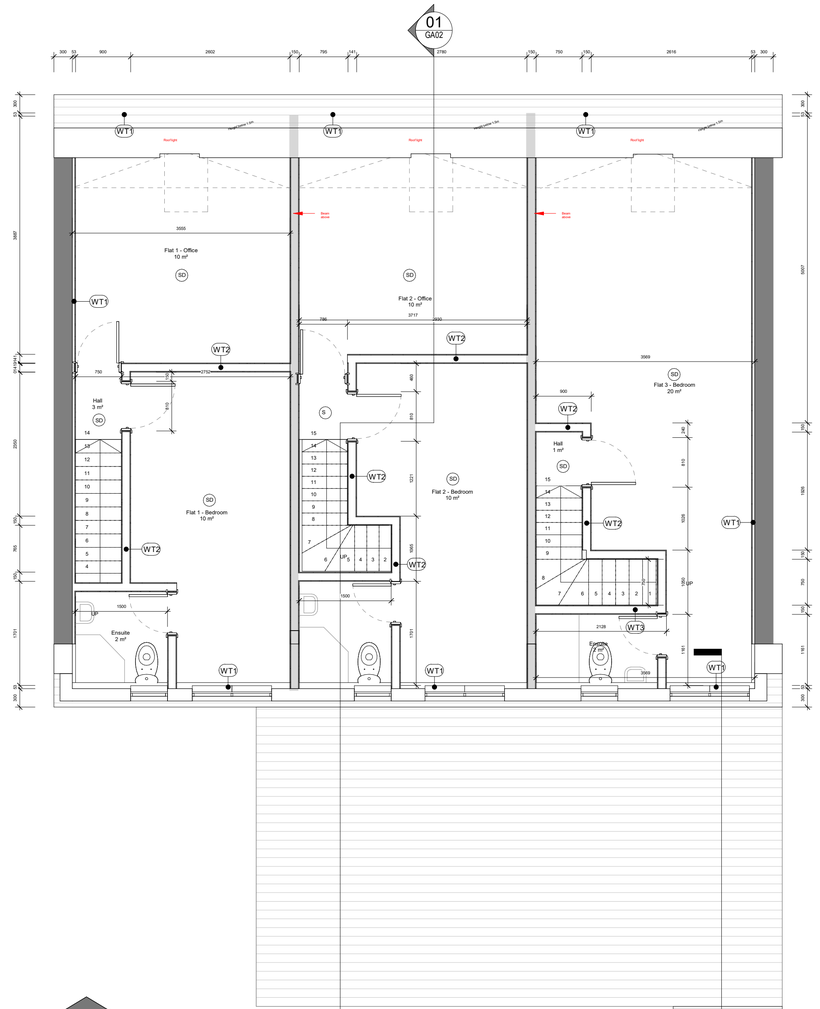

Proposed Second Floor Plan

Scale: 1 : 50

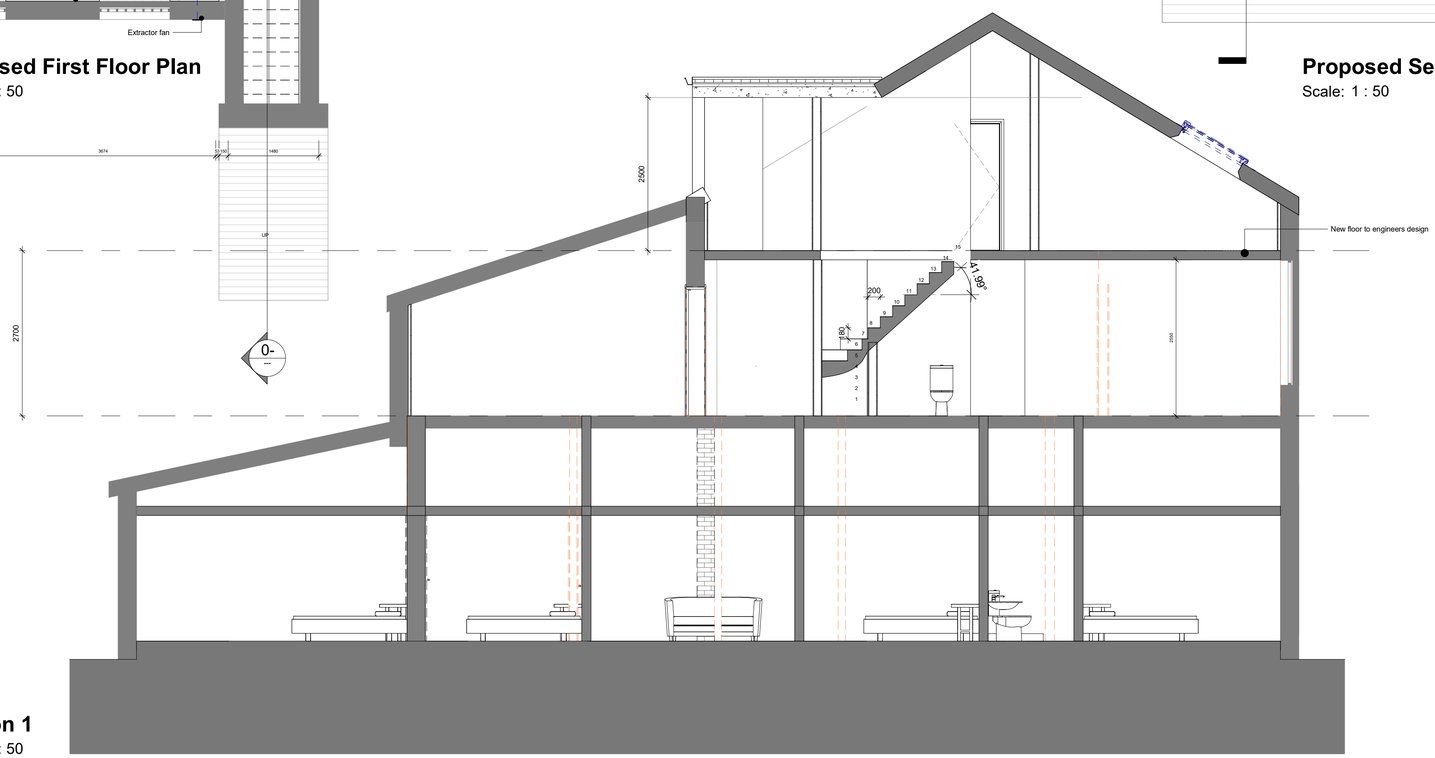

Section 1

Scale: 1 : 50

All dimensions to be verified on site. Do not scale this drawing. All discrepancies to be clarified with project Architect.

This drawing is the property of Benoy Architects and is issued on the condition it is not reproduced, retained or disclosed to any unauthorised person, either wholly or in part without written consent of Benoy Ltd.


Ordnance Survey material is used with the permission of The Controller of HMSO, Crown copyright AR 159670.

N

Key Plan

AREA SCHEDULE

FLAT 1 - 1 BEDROOM - 59 SQM
FLAT 2 - 1 BEDROOM - 58 SQM
FLAT 3 - 1 BEDROOM - 59 SQM

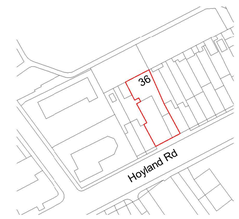

OS Plan

Scale: 1 : 1250

Rev	Date	Description	By	Chk'd

2dio Architecture

Design Architecture Masterplanning Interiors Graphics

Client: Usman

Project: 36 Hoyland Rd, Hoyland, Barnsley S74 0PB

Drawing Title: Proposed Floor Plans

Drawn By	Checked By
IK	2DIO

Scale	Sheet Size	Date
As indicated	A1	26.07.15

Project No.	Drawing No.	Rev
600-685	2DIO-GA02	

Status: INFORMATION

www.2dioarchitecture.co.uk
TEL : 07966422895
info@2dioarchitecture.co.uk

SCALE 1: 100

1 0 1 2 3 4 5 m