




SE Southeast Elevation

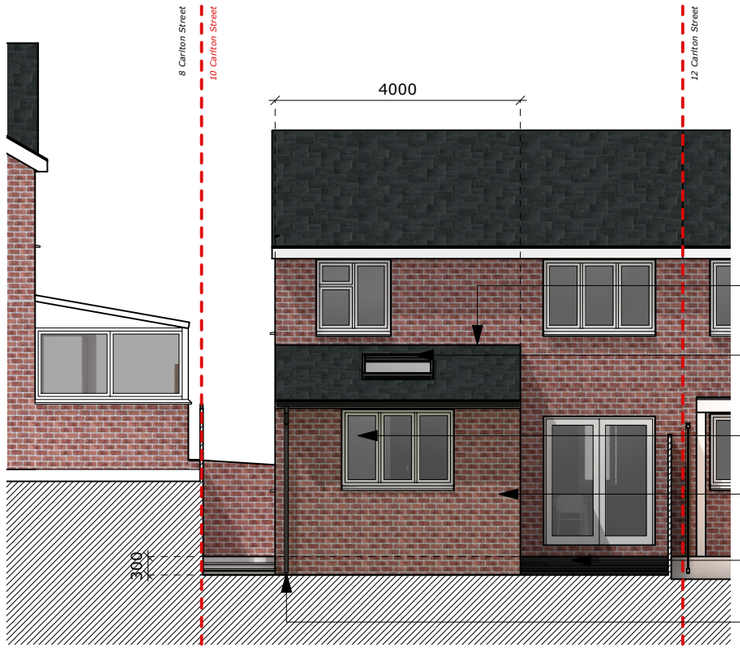


SW Southwest Elevation

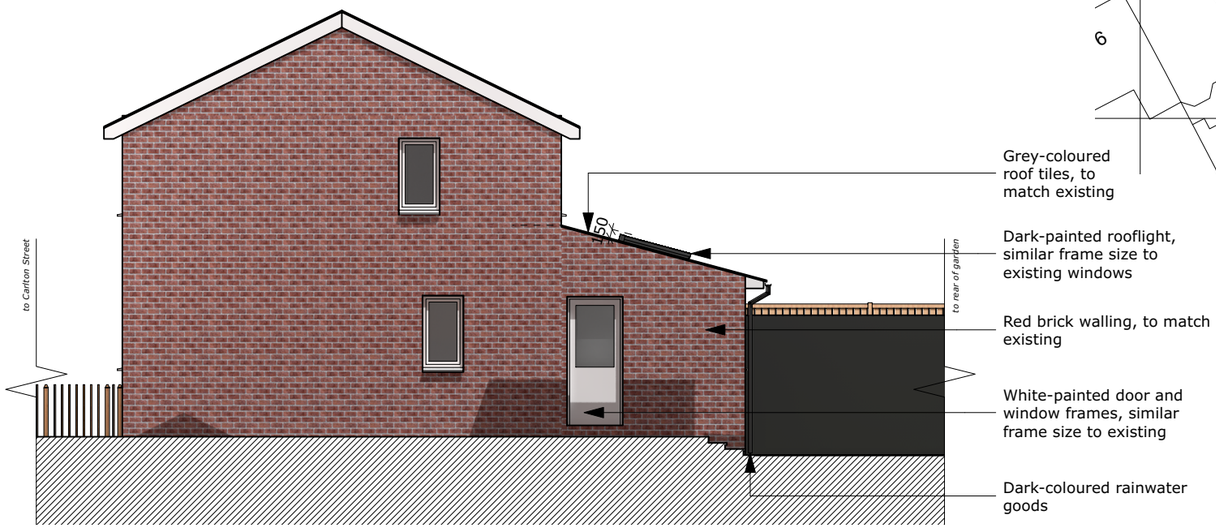


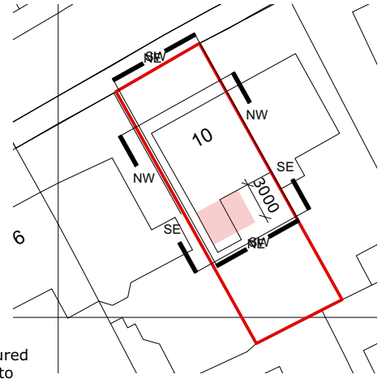

NW Northwest Elevation

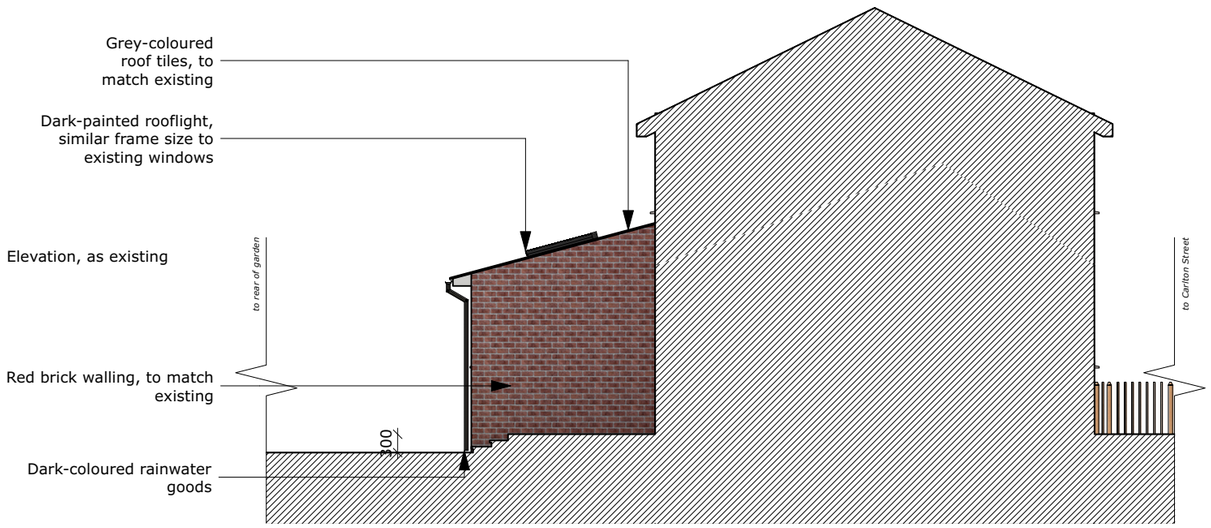

NE Northeast Elevation

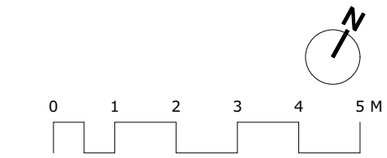

P1 26/04/2022 JB First Issue

revisions:

All dimensions and areas are approximate and are to be verified.

Purpose of issue:

For Planning

NORTON MAYFIELD ARCHITECTS
Harland Works, Unit 8
70 John Street
Sheffield
S2 4QU
Tel. 0114 270 0014
Sheffield & London
nortonmayfield.co.uk

Client:

Mr & Mrs Snook

Project:

10 Carlton Street, Barnsley, S71 1QS

Drawing No:

2225-NMA-00-ZZ-DR-A-00200

Drawing title:

Proposed Elevations

Status: S2

Revision: P1

Scale: 1:100@A3

2225-NMA-00-ZZ-M3-A-00001.vwx