iDprojects

SITE PLAN

PROPOSED OUTBUILDING RESIDENTIAL CONVERSION
NOOK STABLES, HOYLANDSWAINE, BARNSLEY, S36 7JA
MR T & MRS C WOOD
DWG No. 282–A06 revA
SCALE 1:200@A4 NOVEMBER 2015
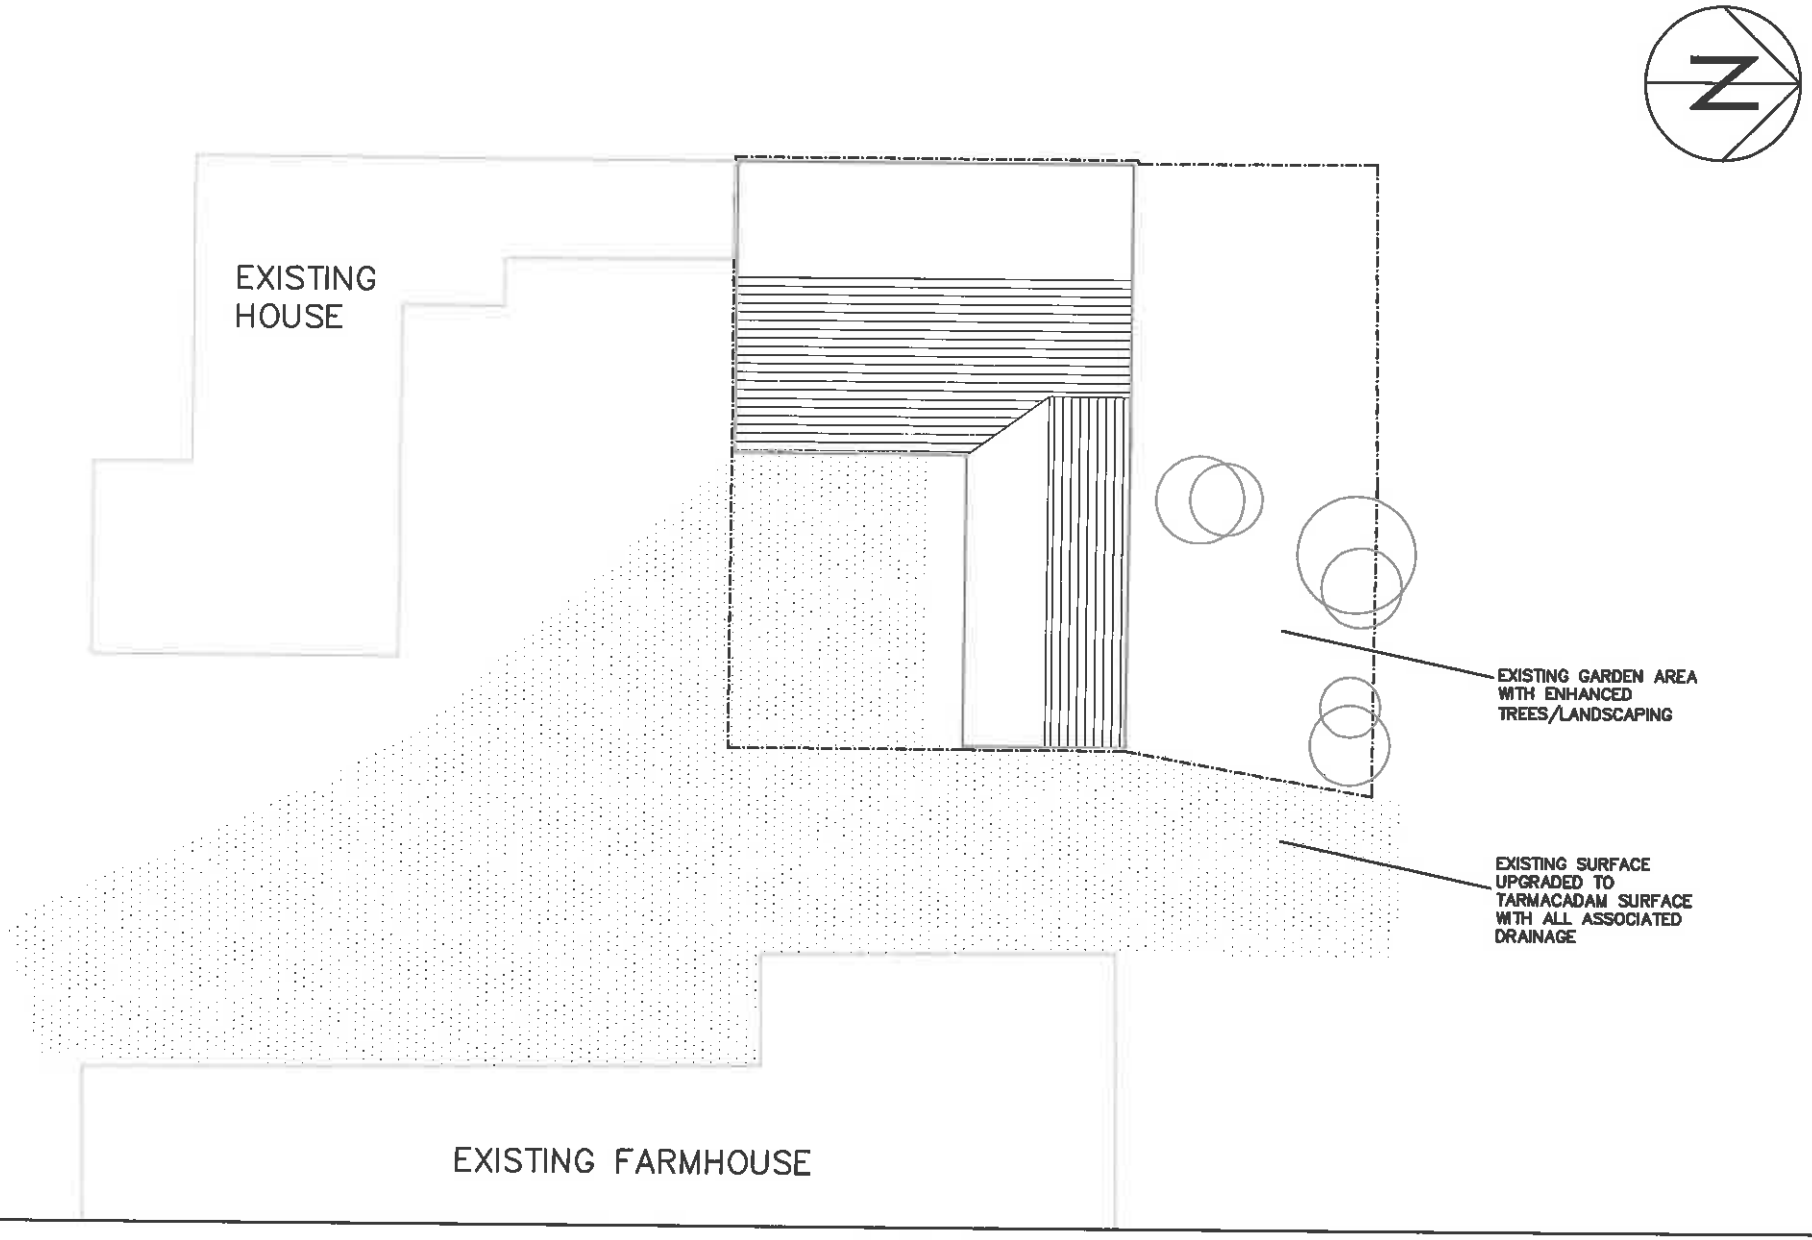
REV	DATE	ITEM	AUTH
A	18/11/15	NORTH POINT & TITLE BLOCK AMENDED	ID