

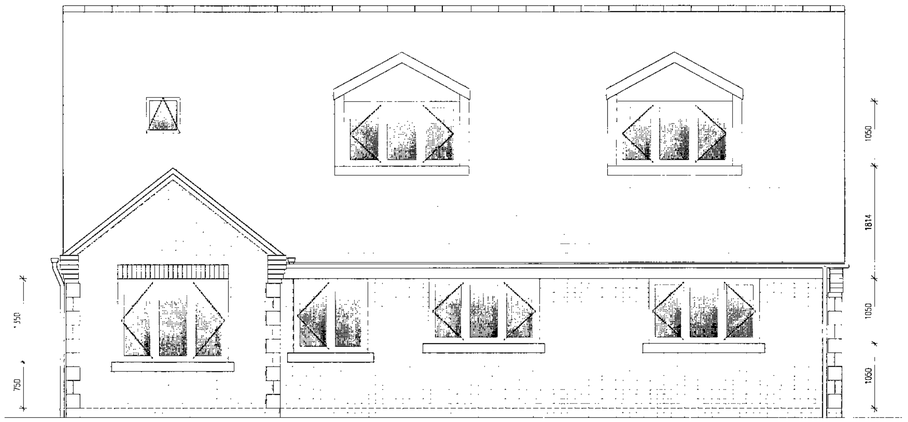


FRONT ELEVATION

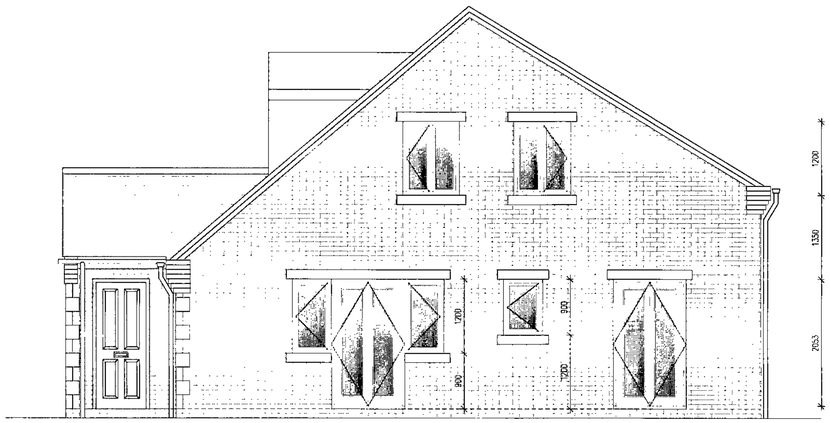

SIDE ELEVATION

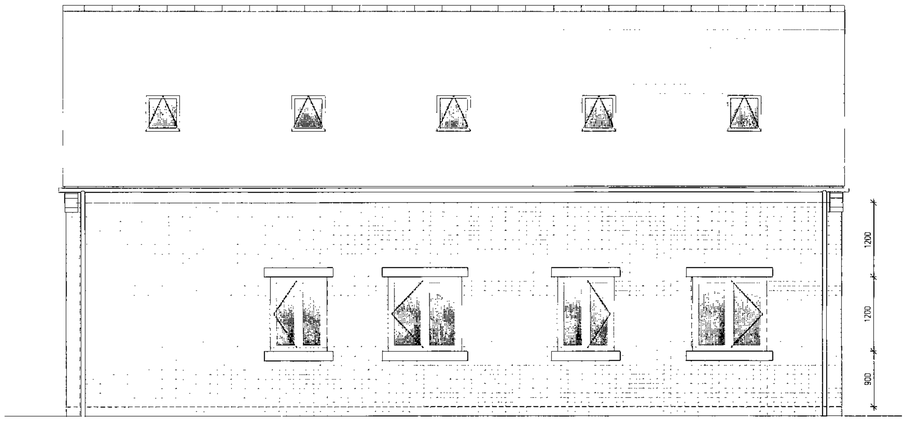

REAR ELEVATION



SIDE ELEVATION

Revision :

Scale : 1:50 @ A1


Date : 24/02/09

Drawn by : SB


Project :
Proposed Development at Rimmington Road, Wombwell

Title :
Elevations


Drg No : RR/04 Rev : -

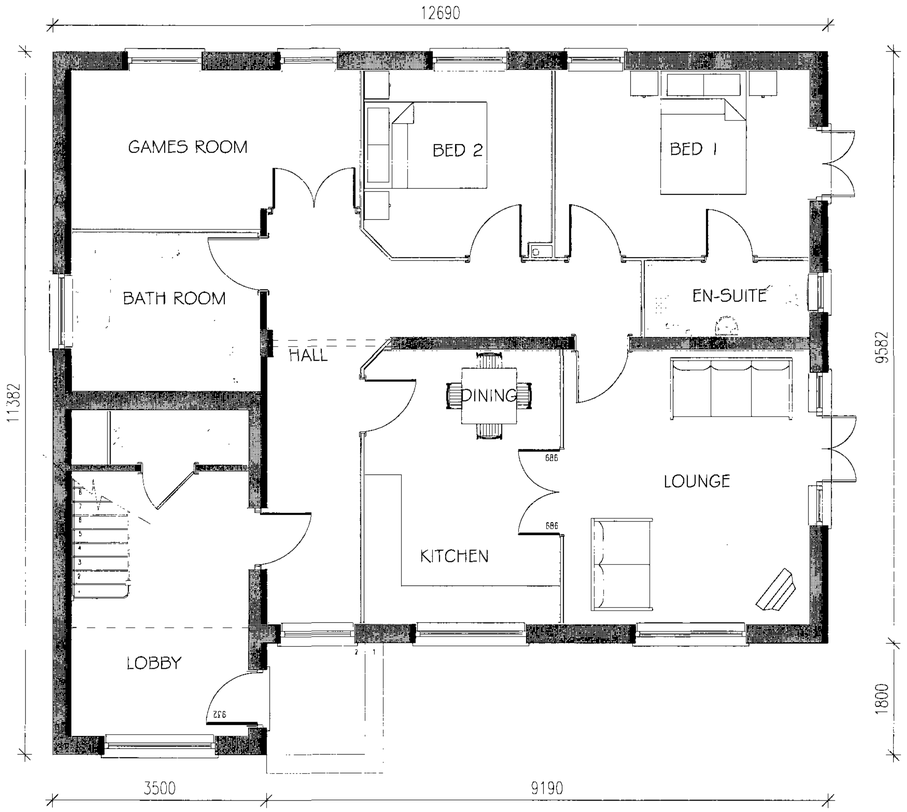

GROUND FLOOR PLAN

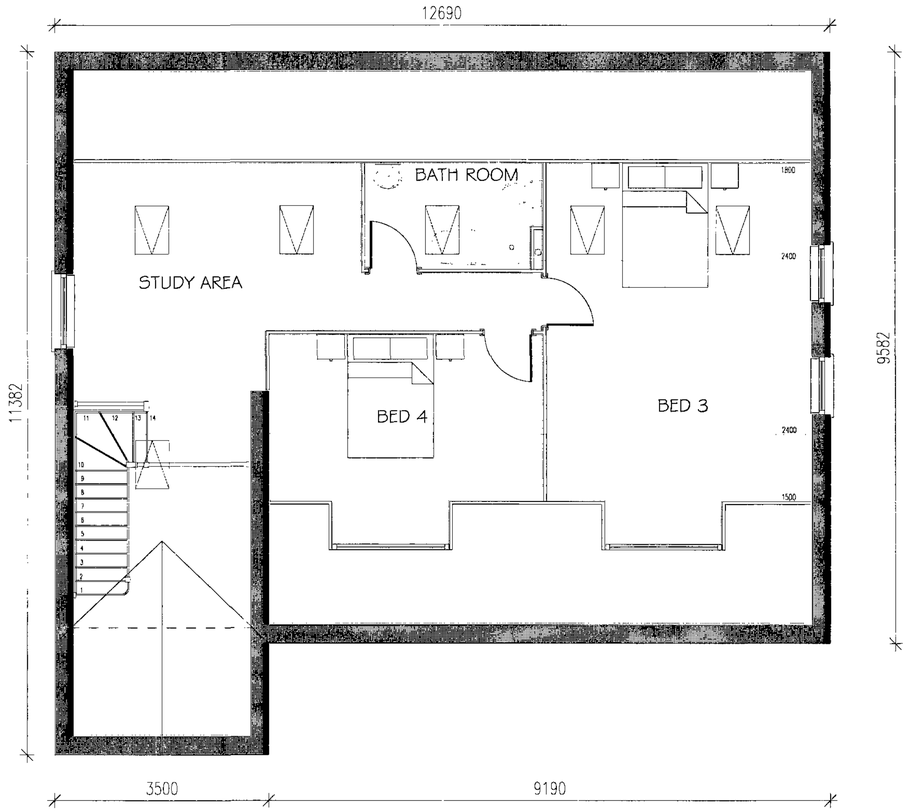

FIRST FLOOR PLAN

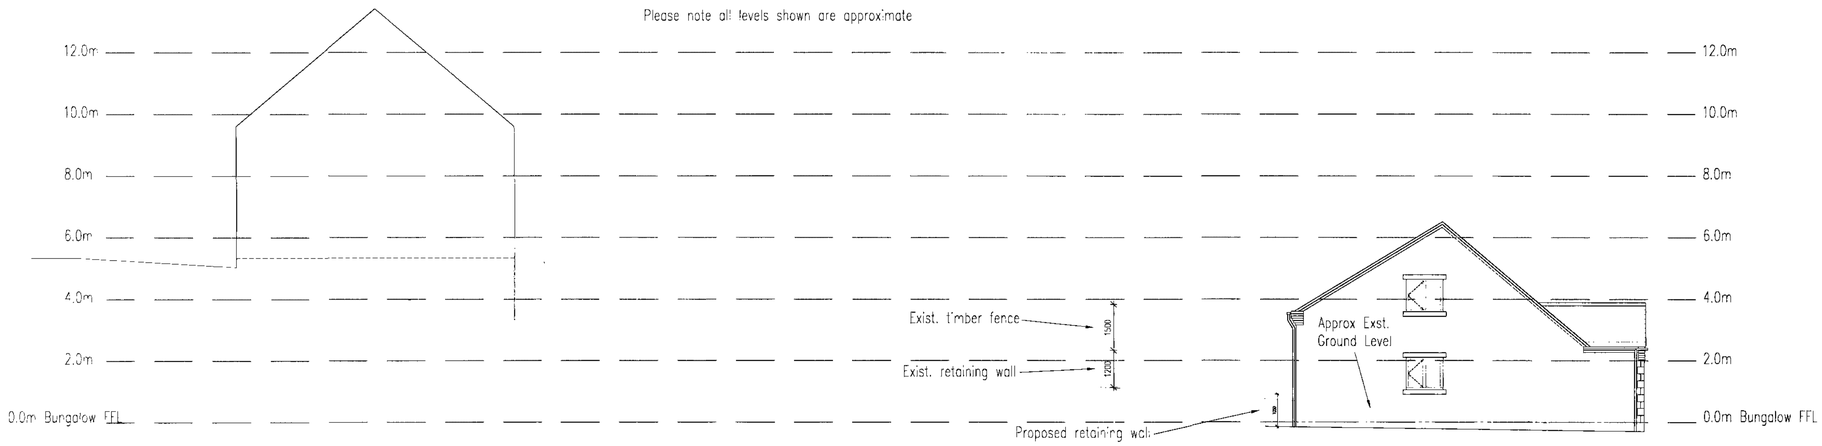

SITE SECTION

Rev A 24/03/09: Revised inline with planners and clients comments
Revision :

Scale : 1:50 & 1:100 @ A1

Date : 13/02/09

Drawn by : SB

Project :
Proposed Development at Rimmington Road, Wombwell

Title :
Floor Plans & Site Section

Drg No : RR/01 Rev : A