

Revision	Date	Drawn	Checked

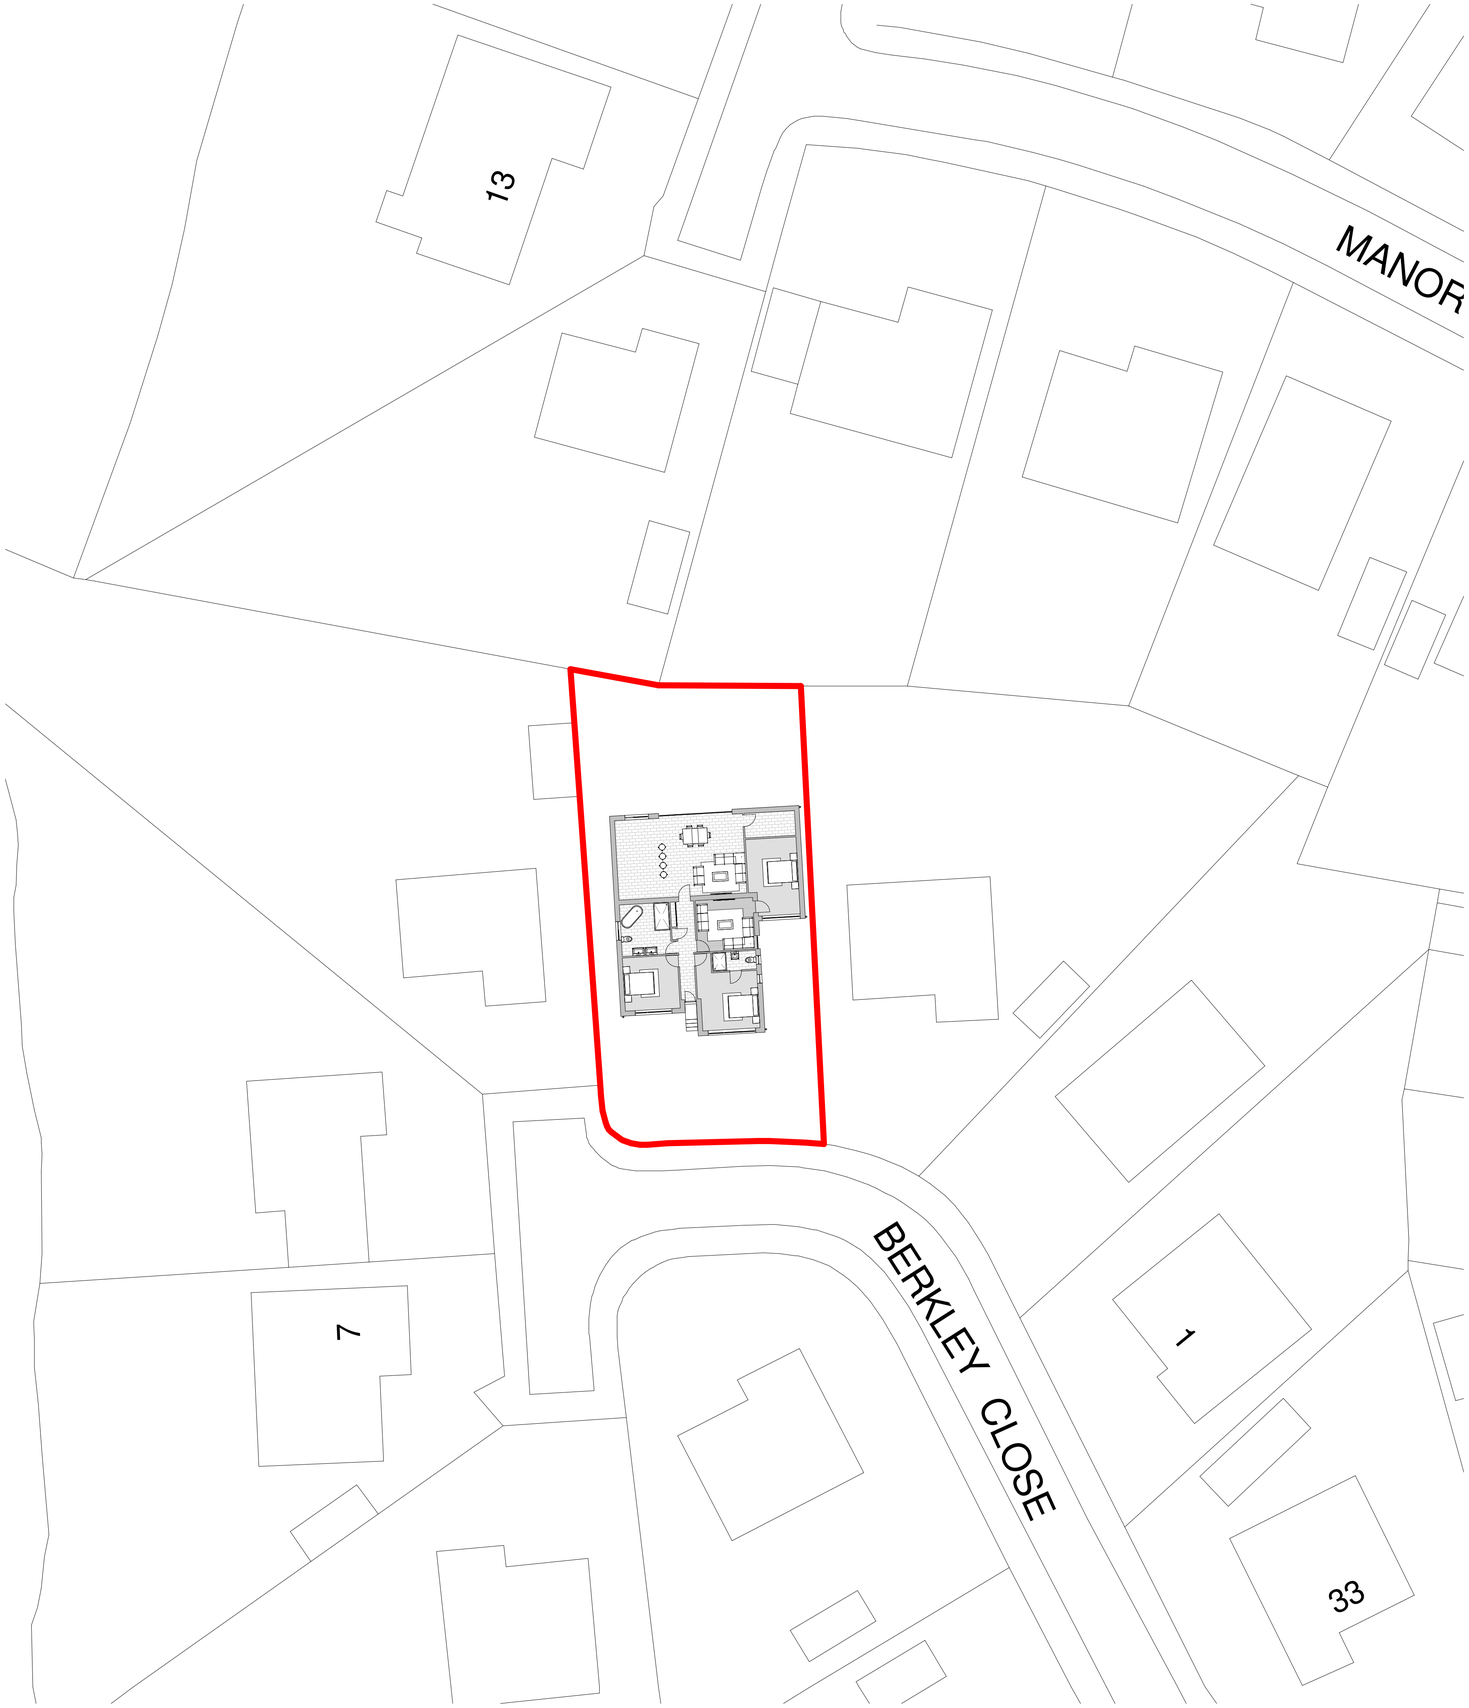

SITE PLAN
1 : 200

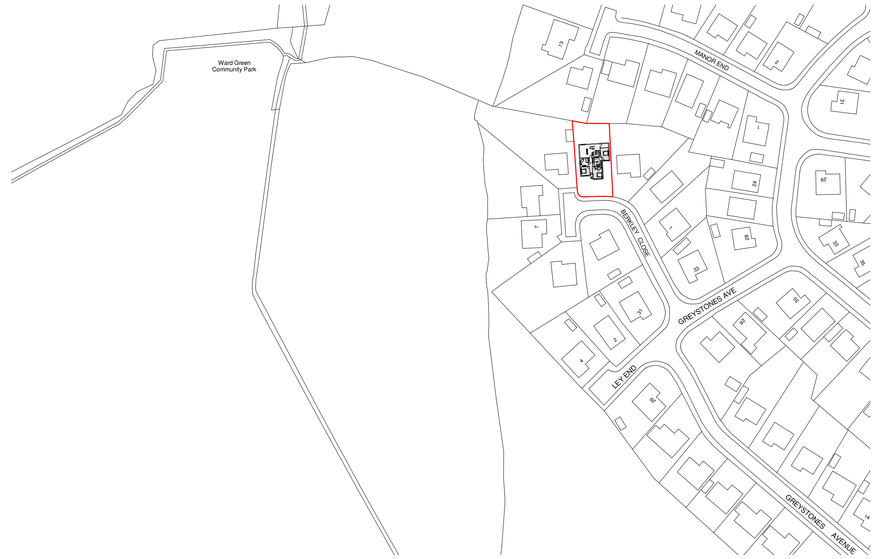

LOCATION PLAN
1 : 1250

CODA Bespoke

CODA Studios Ltd
70-71 Cornish Place, Cornish St, Sheffield, S6 3AF
T: 0114 279 6003
E: information@codastudios.co.uk

Drawn	Checked	Date	Scale	Revision
DGC	AH	08/29/19	As @ A1 indicated	

Client	CARL GRIFFITHS
Project	BERKLEY CLOSE
Title	SITE AND LOCATION PLAN
Dwg No.	1005 0001

© COPYRIGHT EXISTS ON THE DESIGNS AND INFORMATION SHOWN ON THIS DRAWING.

The Contractor must verify all dimensions on site before making shop drawings or commencing work of any kind. No dimensions to be scaled from this drawing. Architect to be notified of any discrepancies in dimensions immediately.