

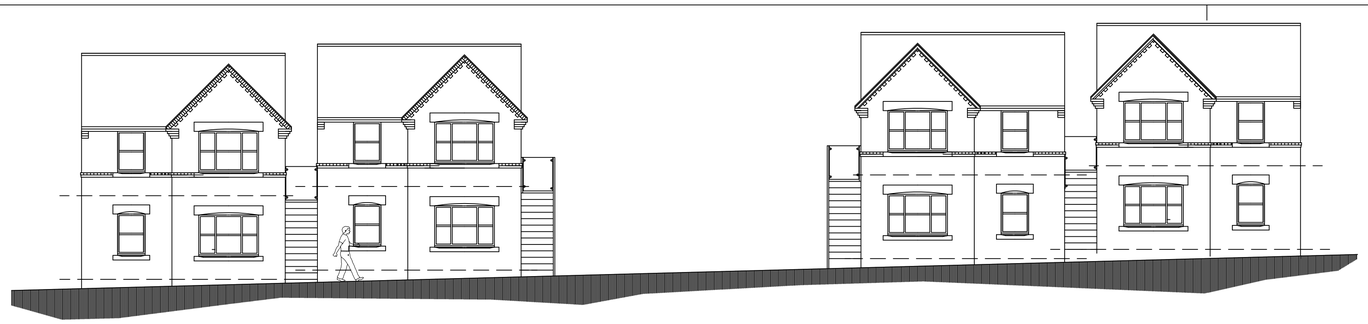



ELEVATION FROM BEECH STREET

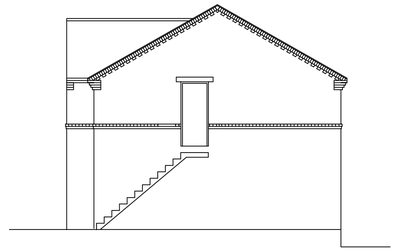

SIDE ELEVATION
FLATS 2 & 4

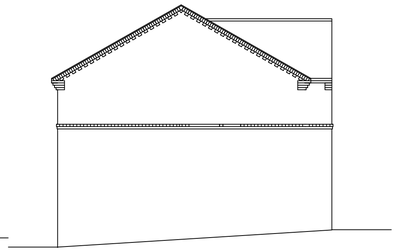


SIDE ELEVATION
FLATS 1 & 3

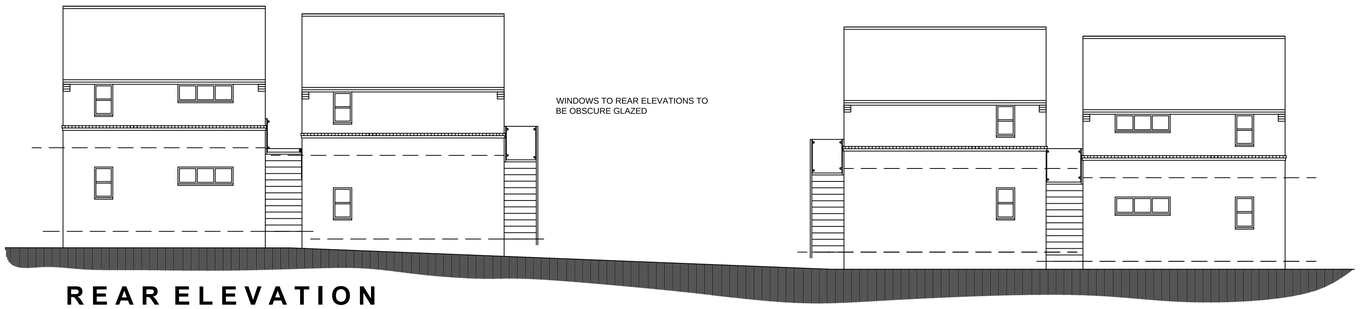


REAR ELEVATION


FIRST FLOOR PLAN

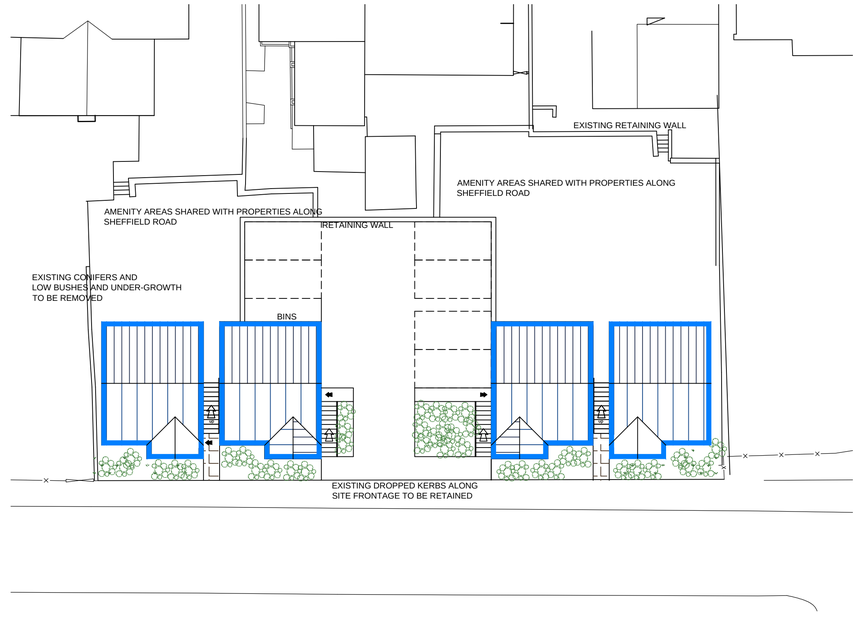


SITE PLAN
SCALE 1:200

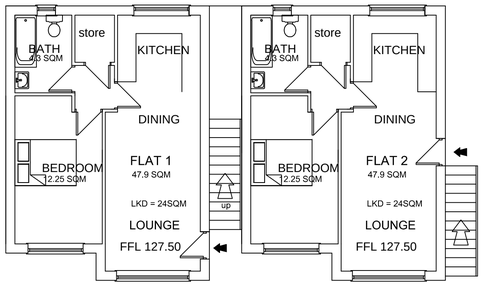

GROUND FLOOR PLAN

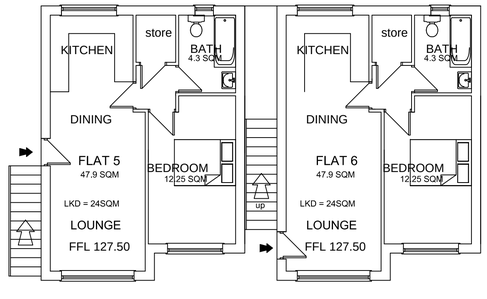

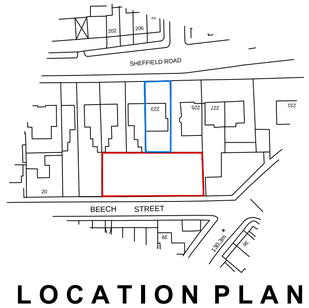

LOCATION PLAN
SCALE 1:1250

White Agus PARTNERSHIP
ARCHITECTURAL SERVICES AND SURVEYORS
8 MORSTON BUSINESS PARK,
WHALEY ROAD, BARUGH GREEN,
BARNSLEY,
S75 1HQ
Phone: 01226 208482
Fax: 01226 283030
Email: info@whiteaguspartnership.co.uk
Web: www.whiteaguspartnership.co.uk

Project.	Client.
RESIDENTIAL DEVELOPMENT ON BEECH ST (REAR OF 219 - 225 SHEFFIELD ROAD) BARNSLEY	MR STAN WRIGHT
Drawing Title. PLANS & ELEVATIONS	Date. DEC 2014 / Scale. 1:100 @ A1
	Ref. 12-059 / Dwg. No. 05 / Rev. A

Date	Suffix	Description	Date	Suffix	Description
26-01-15	A	PARKING REVISED			