

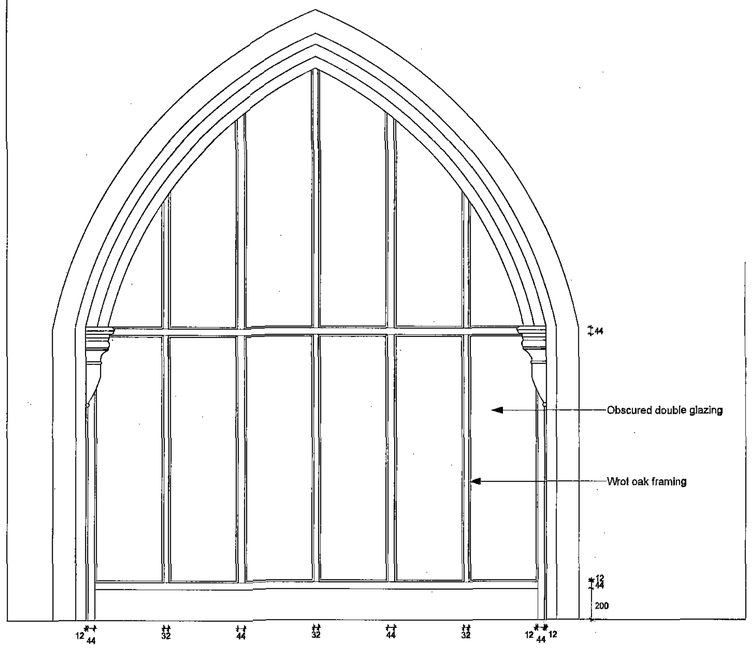


Arch Elevation
South of Organ Chamber
Scale 1:20

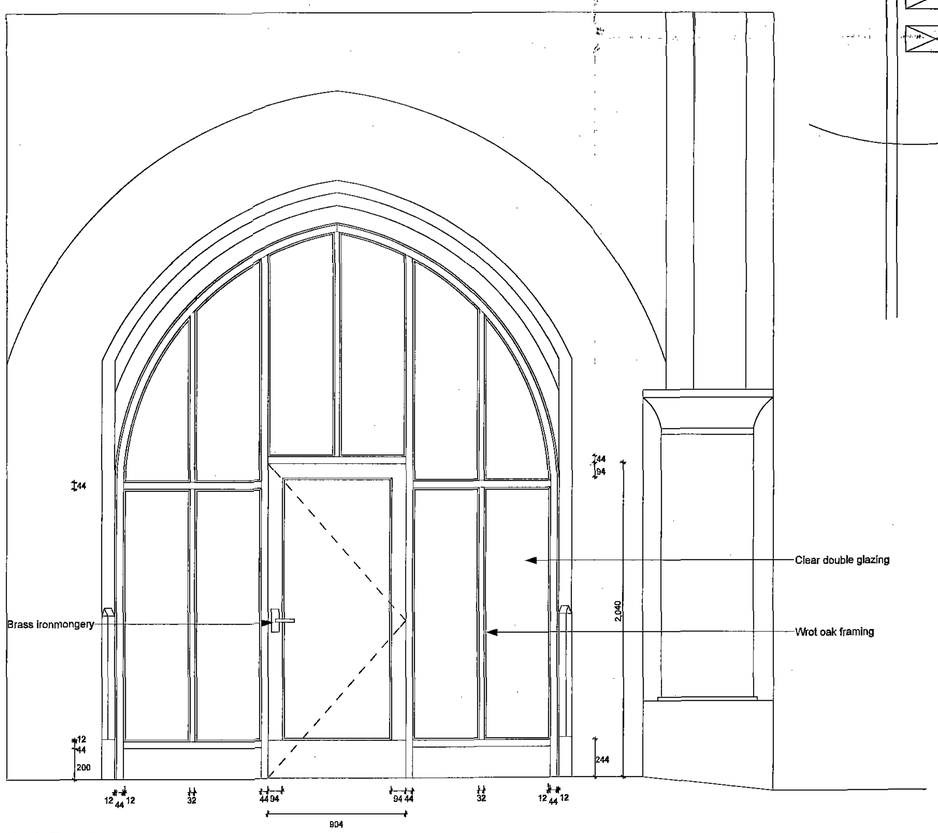

Arch Elevation
West of Organ Chamber
Scale 1:20

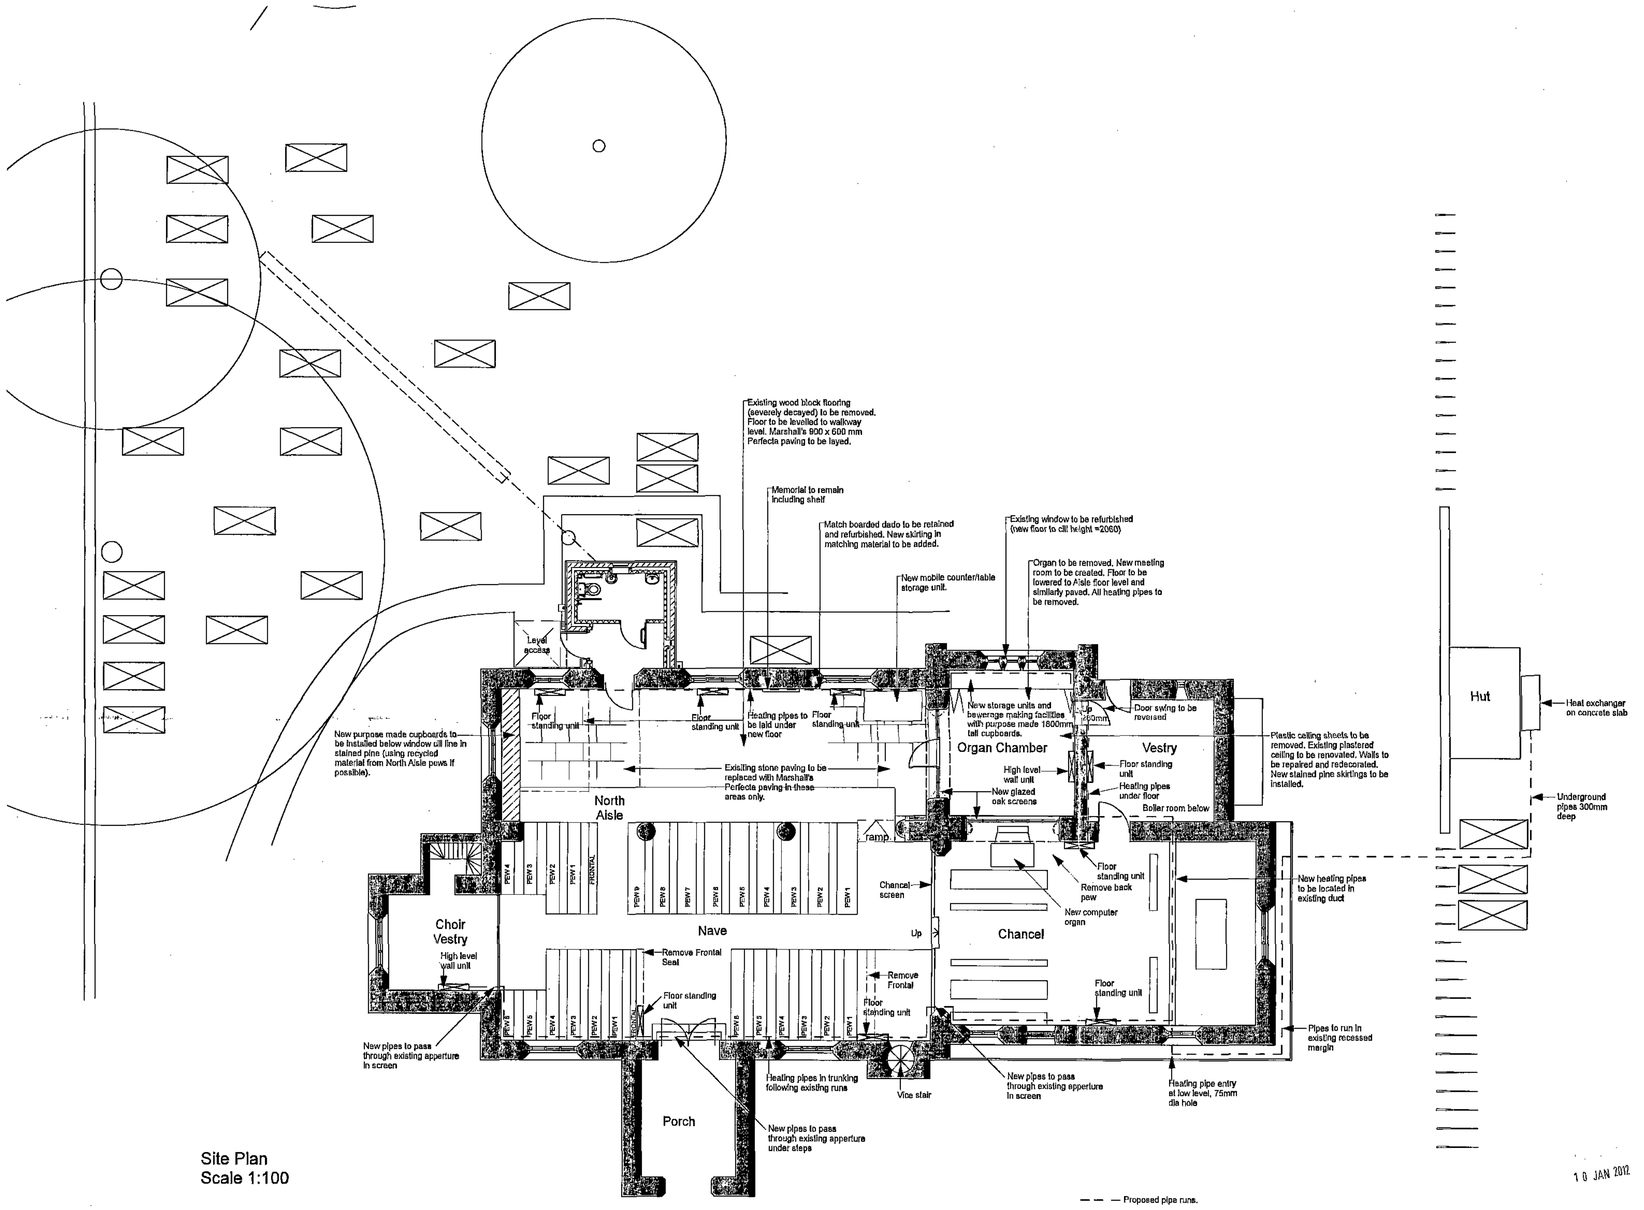

Site Plan
Scale 1:100

— — — Proposed pipe runs.

New pipe sizes including insulation to be 50mm dia at Chancel reducing to 25mm in Nave and Aisle.

Location of new Mitsubishi fan convector units as manufacturers brochure.

Existing heating pipes and radiators are to be removed.

10 JAN 2012

94 The Mount.York. YO24-1AR
Tel:01904 623034 Fax:01904 634868
Email: post@pplv.co.uk

POTTS PARRY IVES + YOUNG
Chartered Architects

St. Peter's Church
Tankersley
Proposed reordering and renewal of heating

SCALE	As Noted	REV	2415/104
DATE	Oct 2011		
DRAWN	KH		

All Drawings Copyright of PPIY Limited