

THIS DRAWING AND INFORMATION CONTAINED HEREIN IS PROTECTED BY COPYRIGHT LAW AND MUST NOT BE COPIED OR REPRODUCED WITHOUT THE PRIOR WRITTEN CONSENT OF JAMES TOTTY PARTNERSHIP

ORDNANCE SURVEY INFORMATION IS REPRODUCED BY PERMISSION IN ACCORDANCE WITH LICENCE AGREEMENT - LICENCE No. AR 100006159

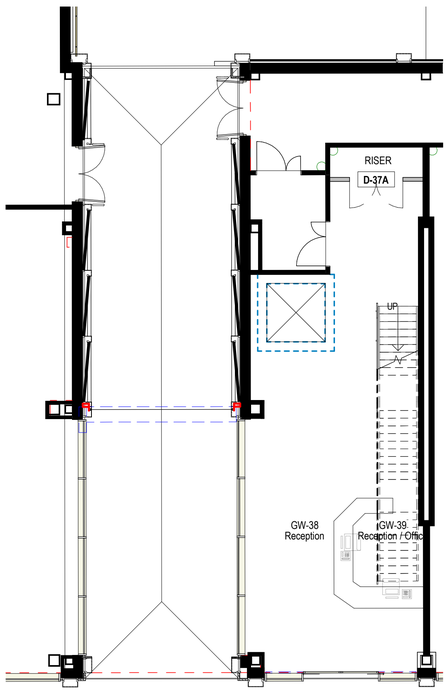

Ground Floor Proposed Plan

1 : 100 @ A1

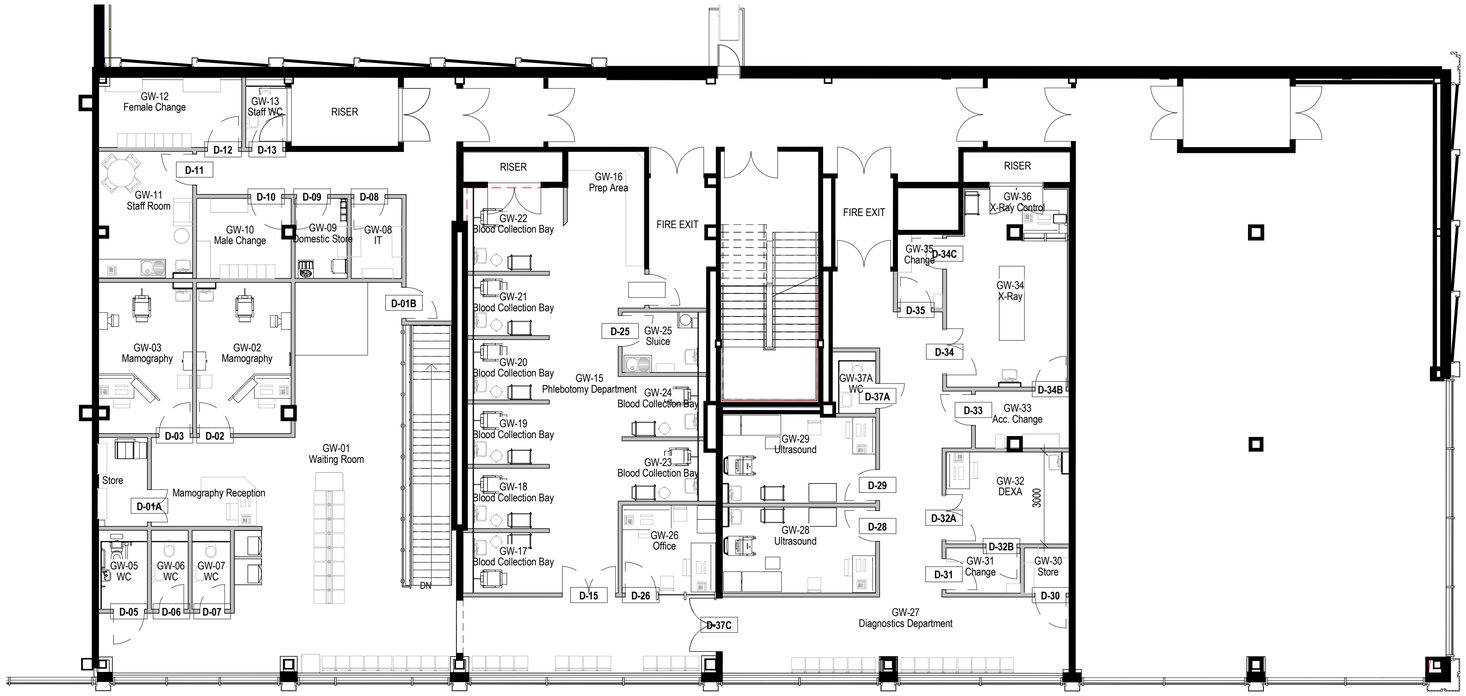

First Floor Proposed Plan

1 : 100 @ A1

Rev:	Details:	Date:	Drn:	Chk:

Status:
For Tender

Client:
Barnsley Facilities Services

Project:
Barnsley Glassworks Imaging Unit
The Glass Works, Barnsley S70 1GW

Drawing:
Floor Plans
Proposed

JTP
ARCHITECTS
JAMES TOTTY PARTNERSHIP LLP
CHARTERED ARCHITECTS
38 WILKINSON STREET
SHEFFIELD S10 2GB
Telephone : (0114) 2700208
Email : mail@jtp-architects.co.uk
Web : www.jtp-architects.co.uk

Date:	Drawn:	Project No:	
03/11/21	EP	15/1314	
Scale (@A1):	Checked:	Drawing No:	Rev:
1 : 100	LB	110	