
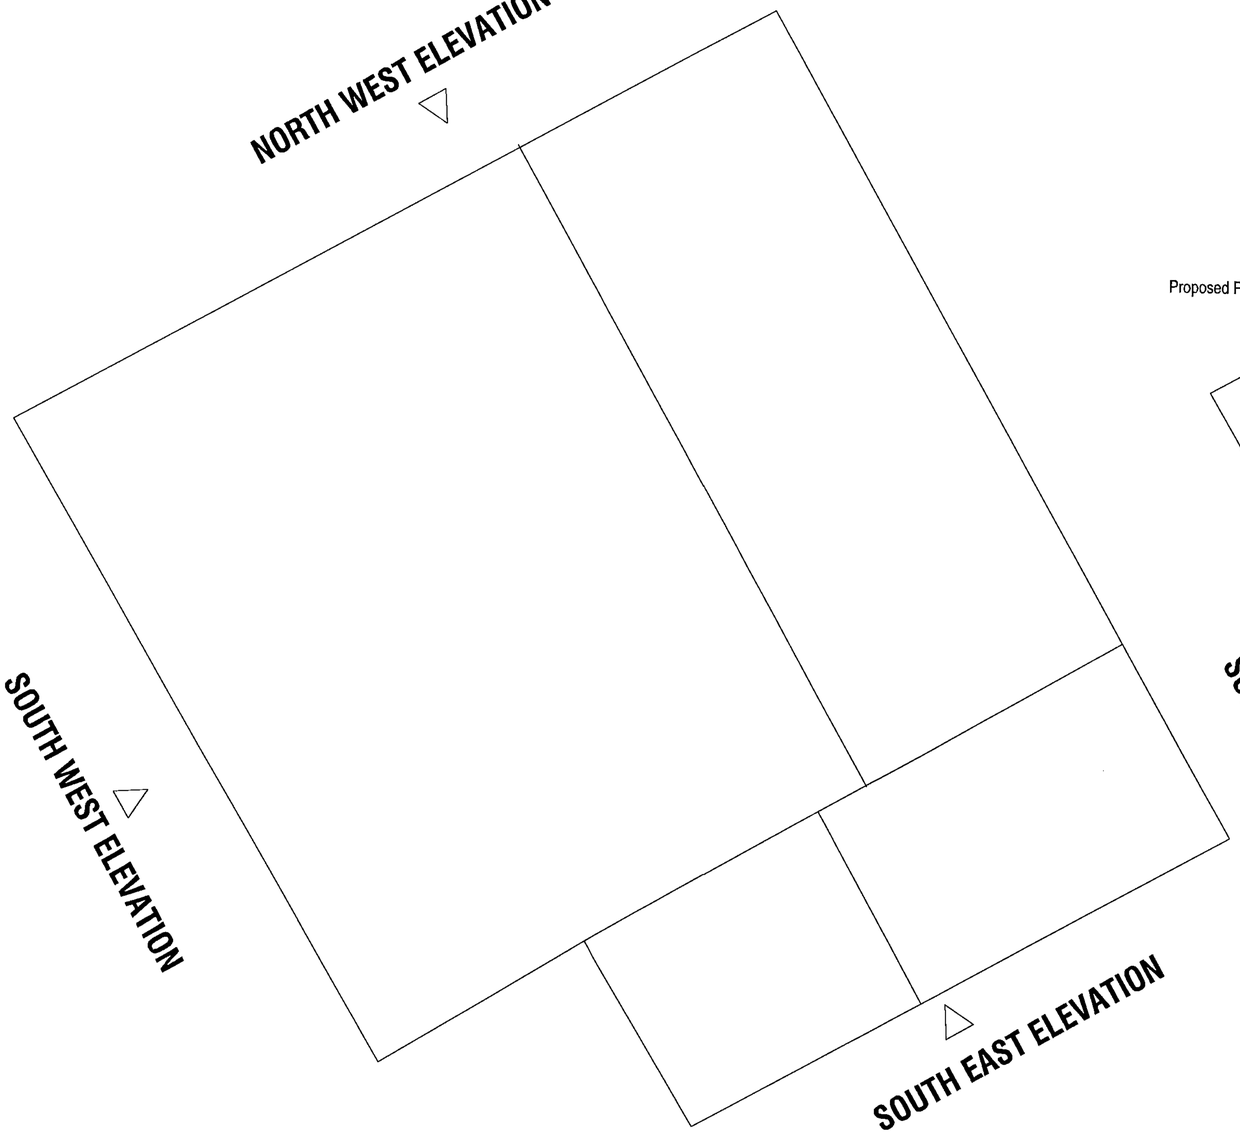


ROOF PLAN EXISTING - Scale 1:50

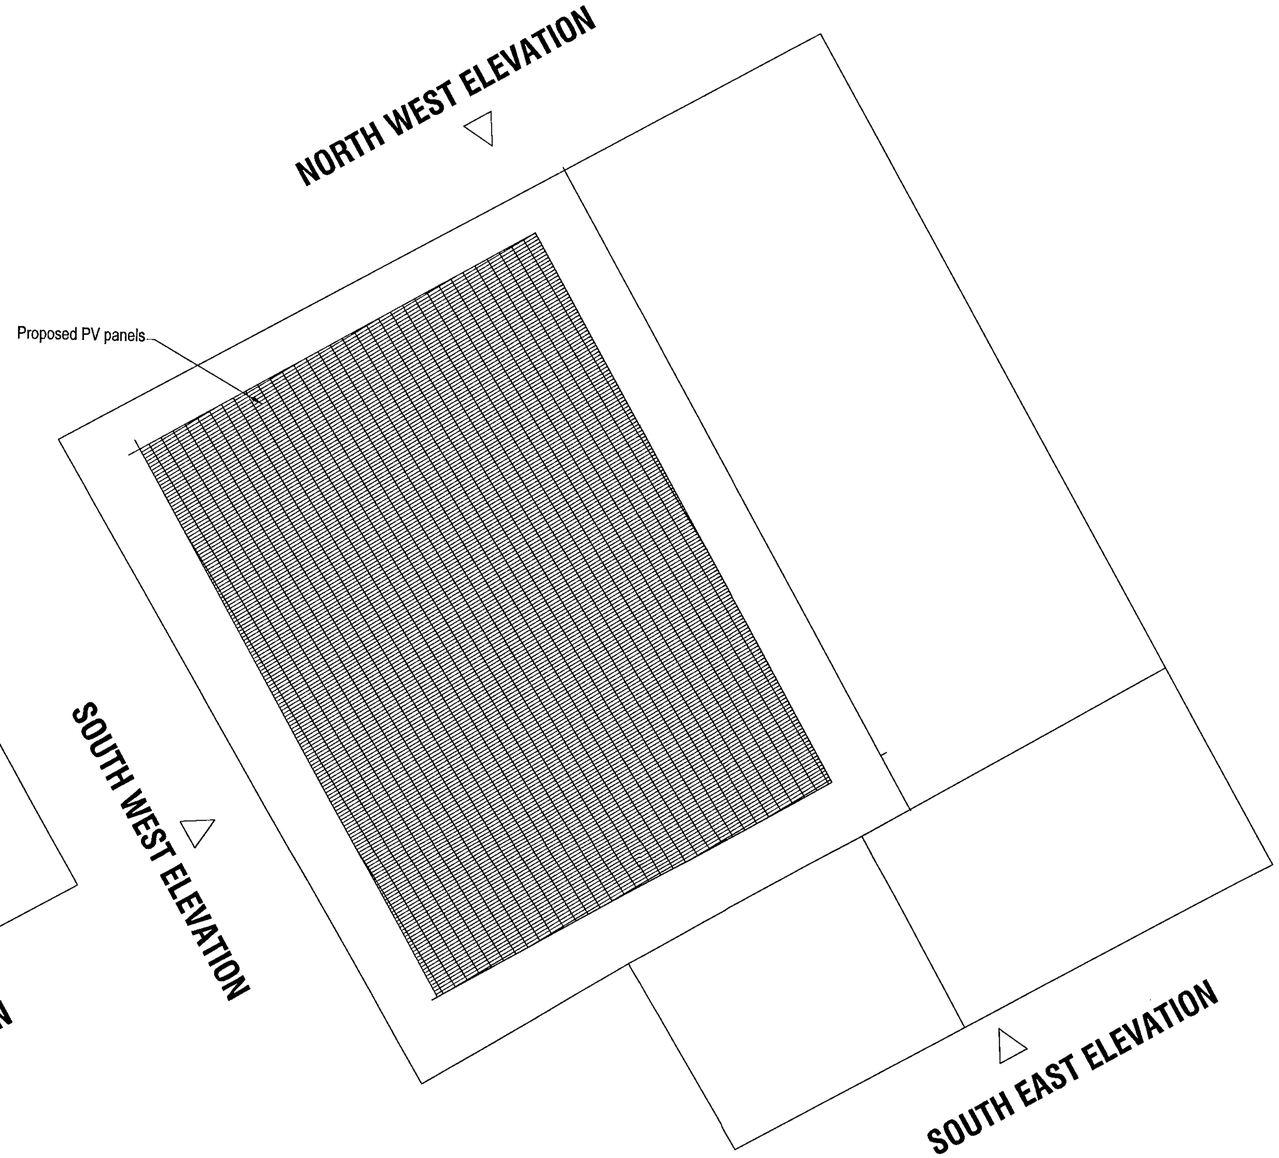

ROOF PLAN PROPOSED - Scale 1:50

REV	DATE	DESCRIPTION

The contractor is to comply in all respects with the current Building Regulations and is to check all site dimensions and levels.
Do not scale from the drawing, use written dimensions. To be read in conjunction with Pre-Tender Health & Safety Plan / Preliminaries Section (Section A34 etc).
Ordnance Survey mapping reproduced by permission of WMDC & Controller of HM Stationery Office Crown Copyright. WMDC OS licence No LA076408


nps group

NPS NORTH EAST LTD
NAVIGATION HOUSE
WHISTLER DRIVE, CASTLEFORD
WEST YORKSHIRE, WF10 5HX
TEL: 01977 628300 FAX: 01977 628301
EMAIL: enquiries@nps-ea.co.uk


Head Office:
Lancaster House, 15 Central Avenue, St Andrews Business Park,
Norwich, NR7 0HR. Tel: 01603 708000 Fax: 01603 703003
Other Office locations can be found on website : www.nps.co.uk

PROJECT Photo Voltaic Scheme to Various Properties	CLIENT Berneslai Homes
	CAD FILE REF / DATE / SCALE August 2011 1:50@A1
SUBJECT Summer Lane Centre Barnsley Roof Plan	REV / DRAWN / CHECKED G Melling
	PROJECT NR / DRAWING NR AG10.113 05

© NPS This drawing may not be reproduced in any form without prior written agreement

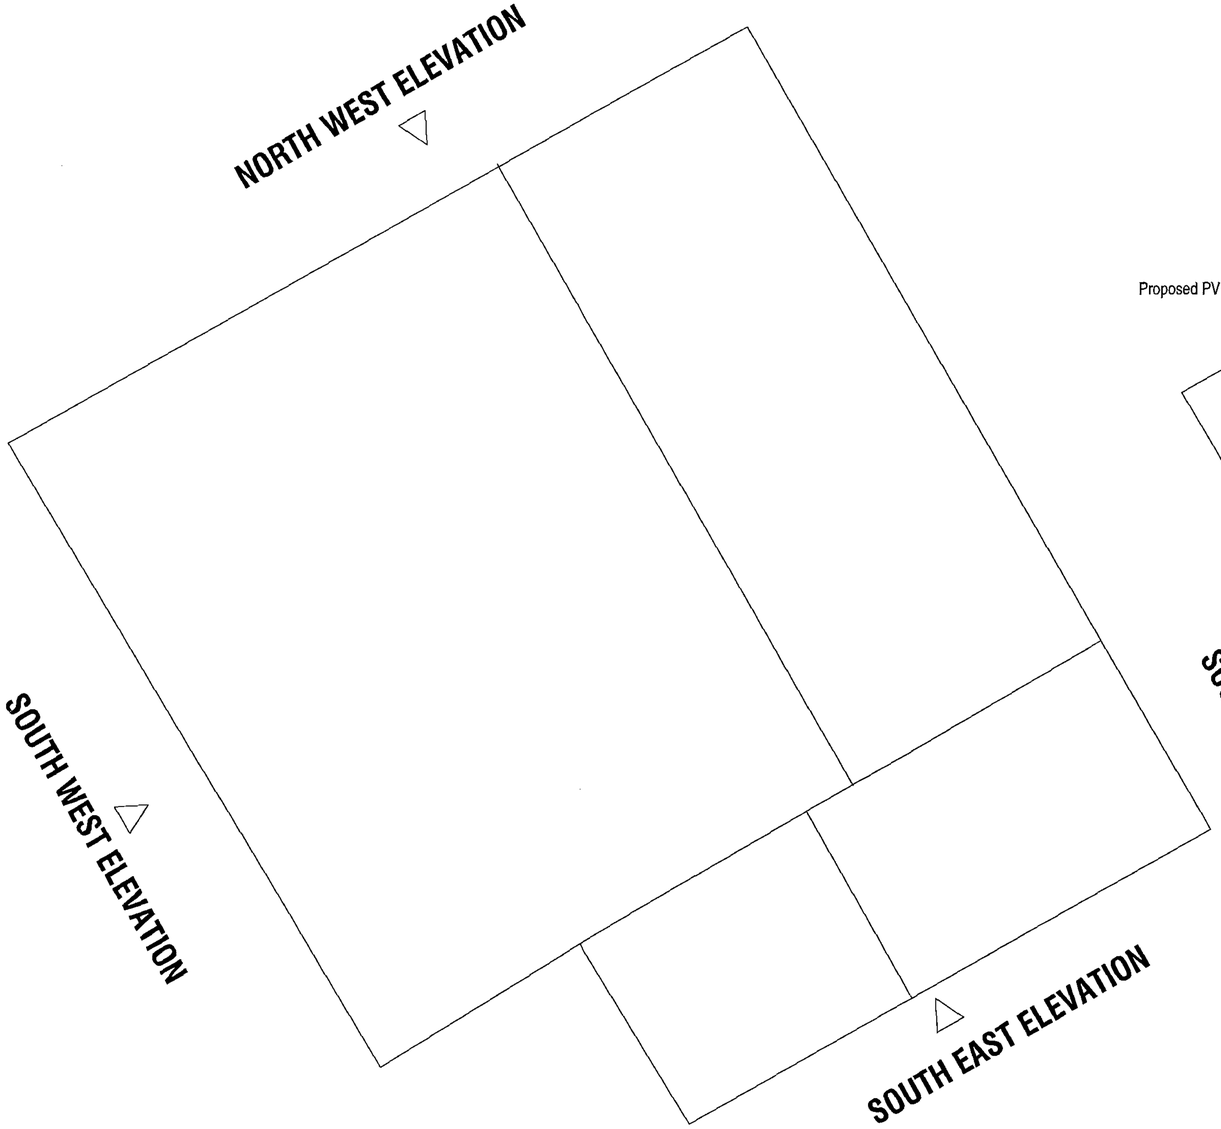

ROOF PLAN EXISTING - Scale 1:50

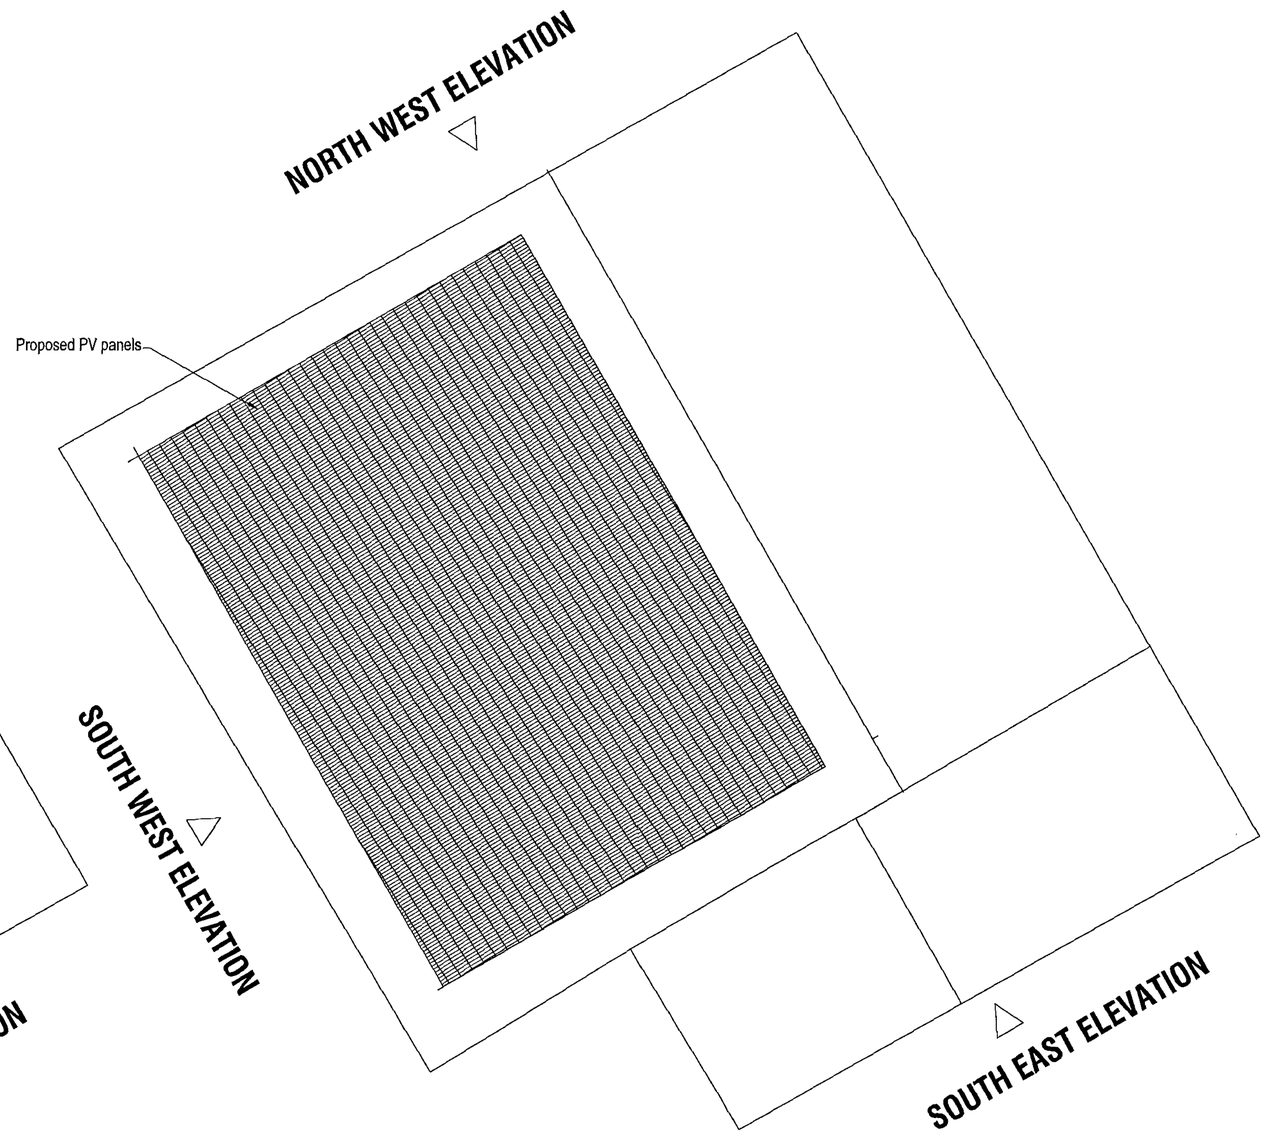

ROOF PLAN PROPOSED - Scale 1:50

REV	DATE	DESCRIPTION

The contractor is to comply in all respects with the current Building Regulations and is to check all site dimensions and levels.
Do not scale from the drawing, use written dimensions. To be read in conjunction with Pre-Tender Health & Safety Plan / Preliminaries Section (Section A34 etc).
Ordnance Survey mapping reproduced by permission of WMDC & Controller of HM Stationery Office Crown Copyright. WMDC OS licence No LA076406


nps group

NPS NORTH EAST LTD
NAVIGATION HOUSE
WHEELER DRIVE, CASTLEFORD
WEST YORKSHIRE, WF10 5HX
TEL: 01977 626308 FAX: 01977 626301
EMAIL: enquiries@nps-en.co.uk


Head Office:
Lancaster House, 16 Centre Avenue, St Andrews Business Park,
Norwich, NR7 0HR. Tel: 01603 700500 Fax: 01603 700501
Other Office locations can be found on website : www.nps.co.uk

PROJECT	CLIENT
Photo Voltaic Scheme to Various Properties	Berneslai Homes
	CAD FILE REF / DATE / SCALE: August 2011 1:50@A1
SUBJECT: Summer Lane Centre Barnsley Roof Plan	REV / DRAWN / CHECKED: G Melling
	PROJECT NR / DRAWING NR: AG10.113 05


© NPS. This drawing may not be reproduced in any form without prior written agreement

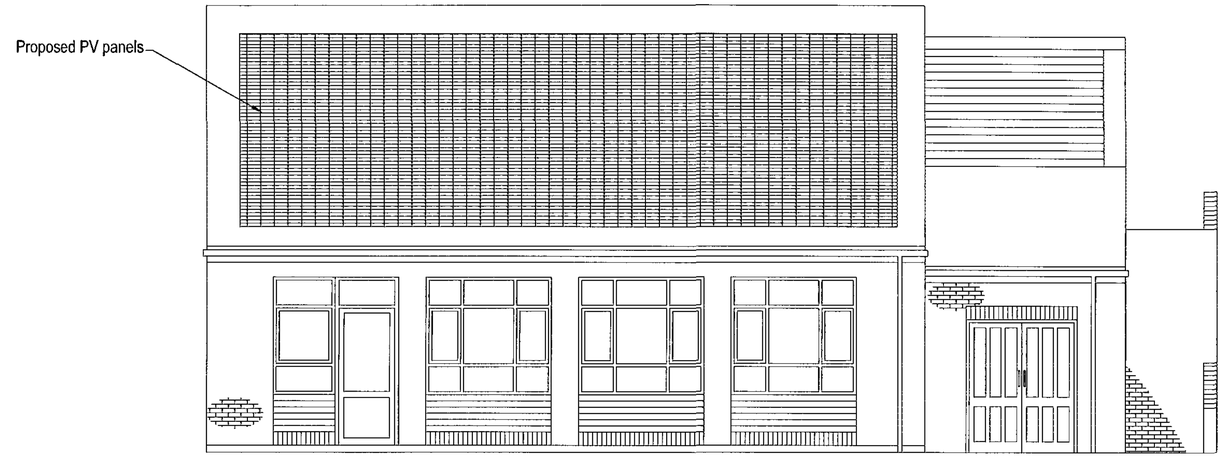

SOUTH WEST ELEVATION - Scale 1:50

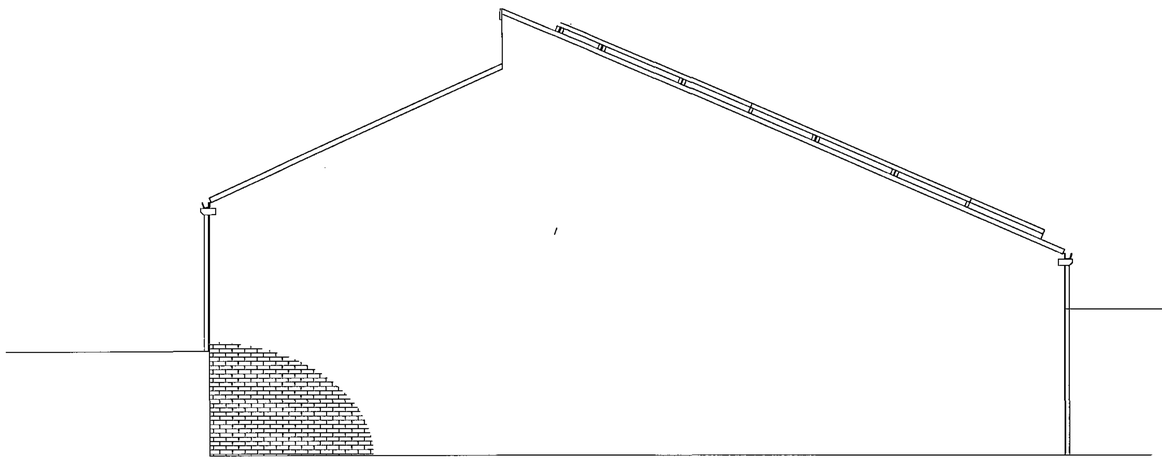

NORTH WEST ELEVATION - Scale 1:50

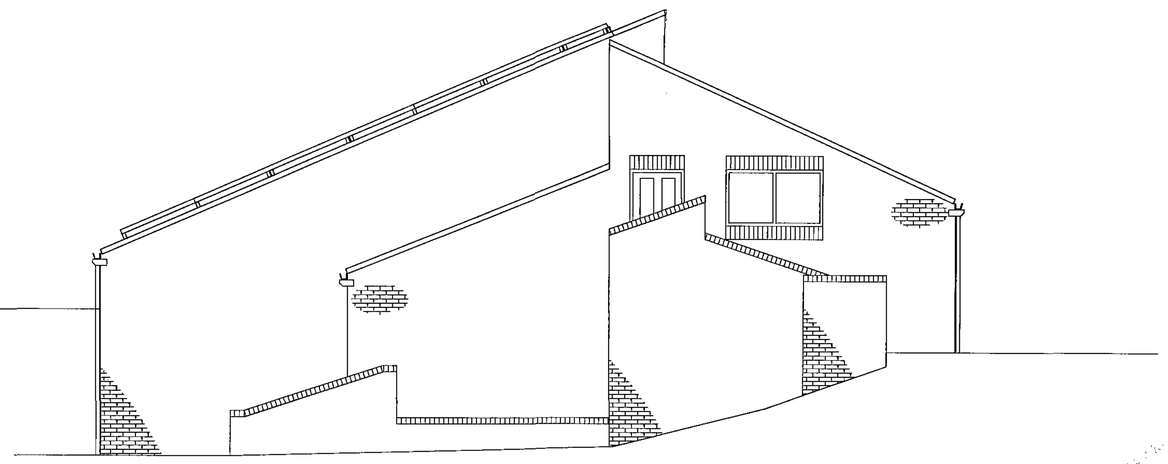

SOUTH EAST ELEVATION - Scale 1:50

REV	DATE	DESCRIPTION

The contractor is to comply in all respects with the current Building Regulations and is to check all site dimensions and levels.
Do not scale from the drawing, use written dimensions. To be read in conjunction with Pre-Tender Health & Safety Plan / Preliminaries Section (Section A3M etc).
Ordnance Survey mapping reproduced by permission of WMDC & Controller of HM Stationery Office Crown Copyright. WMDC OS licence No LA078409

NPS NORTH EAST LTD
NAVIGATION HOUSE
WHISTLER DRIVE, CASTLEFORD
WEST YORKSHIRE, WF10 5HX
TEL: 01977 605300 FAX: 01977 602301
EMAIL: enquiries@nps-ne.co.uk

Head Office:
Lancaster House, 50 Central Avenue, St Andrews Business Park,
Norwich, NR7 0HR Tel: 01603 700500 Fax: 01603 700501
Other office locations can be found on website: www.nps.co.uk

PROJECT: Photo Voltaic Scheme to Various Properties	CLIENT: Berneslai Homes
	CAD FILE REF: — DATE: August 2011 SCALE: 1:50@A1
SUBJECT: Summer Lane Centre Barnsley Elevations - Proposed	REV: — DRAWN: G Melling CHECKED: —
	PROJECT NR: AG10.113 DRAWING NR: 04

© NPS This drawing may not be reproduced in any form without prior written agreement