

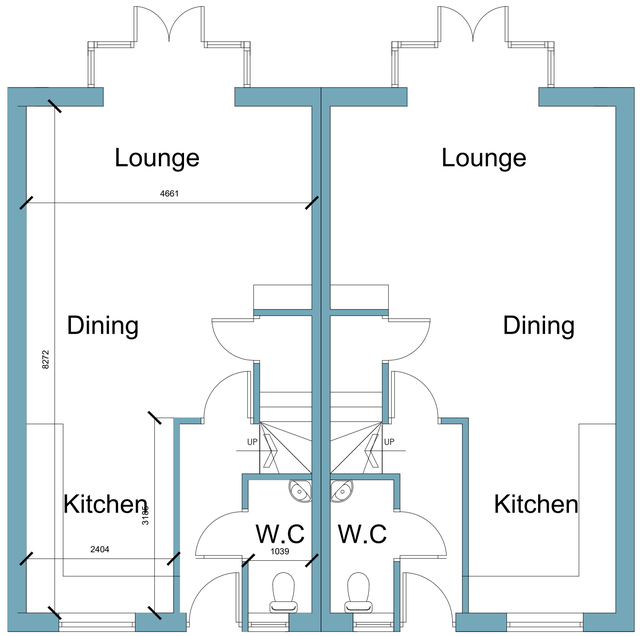


GROUND FLOOR PLAN

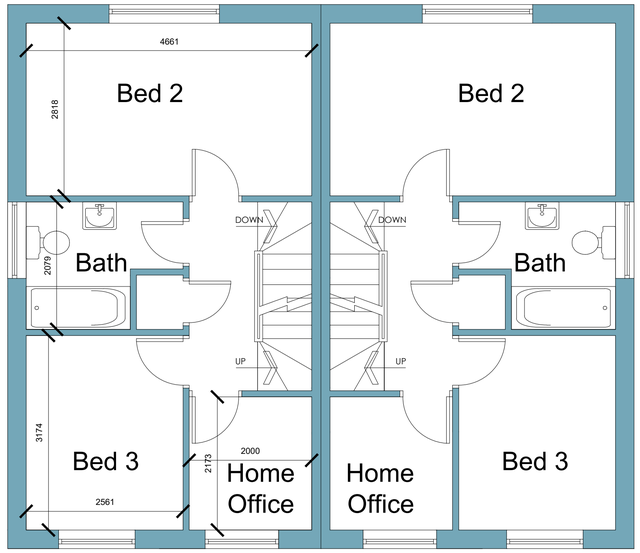


FIRST FLOOR PLAN

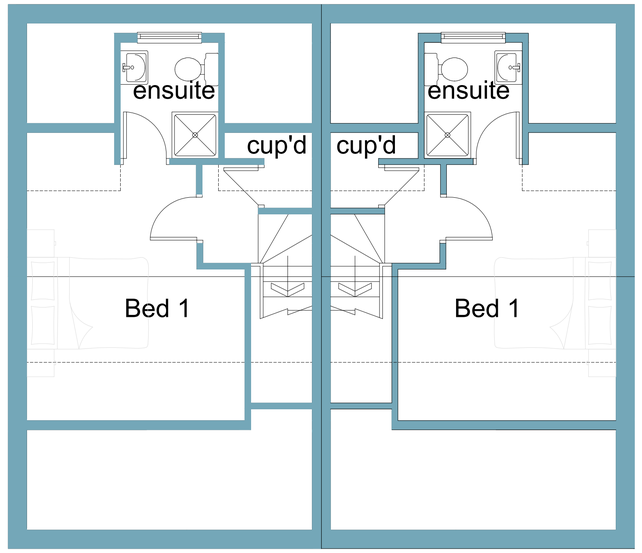

SECOND FLOOR PLAN




FRONT ELEVATION

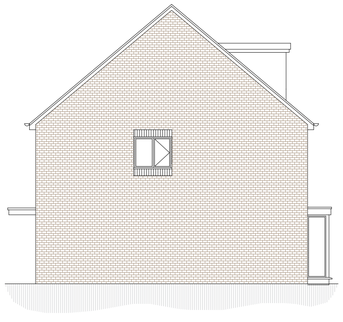

SIDE ELEVATION




REAR ELEVATION

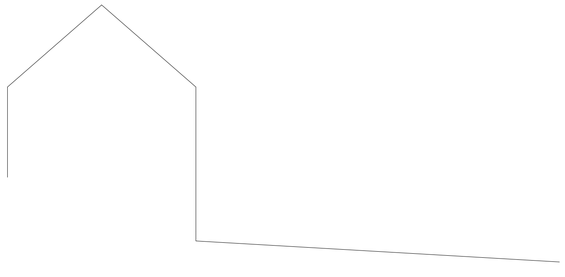


STREET SCENE



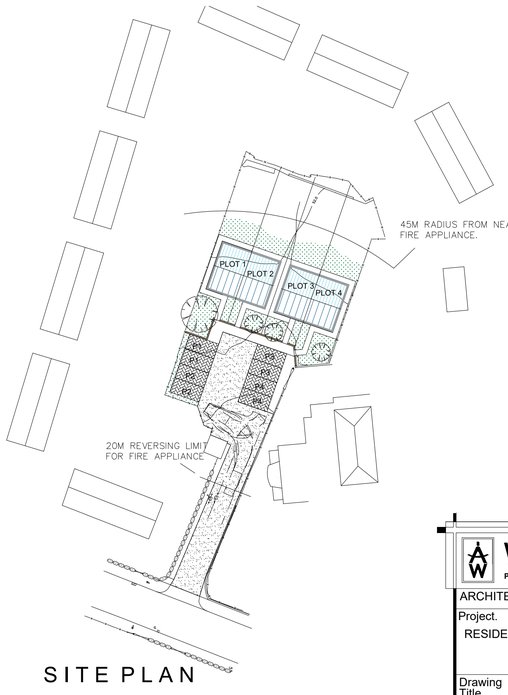

SITE PLAN

SCALE 1:500

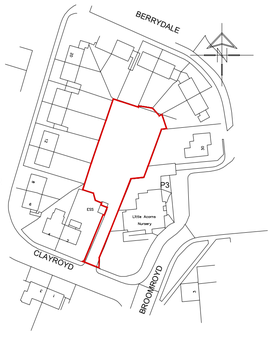

LOCATION PLAN

SCALE 1:1250

White Agus PARTNERSHIP
OFFICE ONE,
34 VICTORIA ROAD,
BARNSLEY,
S70 2BU
Phone: 01226 208482
Email: info@whiteaguspartnership.co.uk
Web: www.whiteaguspartnership.co.uk
ARCHITECTURAL SERVICES

Project.	Client.
RESIDENTIAL DEVELOPMENT ON LAND AT CLAY ROYD, BARNSLEY	MR D. REMINGTON
Drawing Title: PLANS AND ELEVATIONS	Date. MARCH 2019 / Scale. 1:50 & 1:100 @ A1
	Ref. 18-160 / Dwg. No. 02 / Rev.

Date	Suffix	Description	Date	Suffix	Description