Simon Elliott Associates
Planning & Development Consultants

Land Adjoining Spring Terrace, Cote Lane, Thurgoland.


Proposed Construction of Detached Dwellinghouse.

Drawing No. SEA/884/G/002


September 2022

SCALE - FLOOR PLANS - 1:50

ELEVATIONS - 1:100

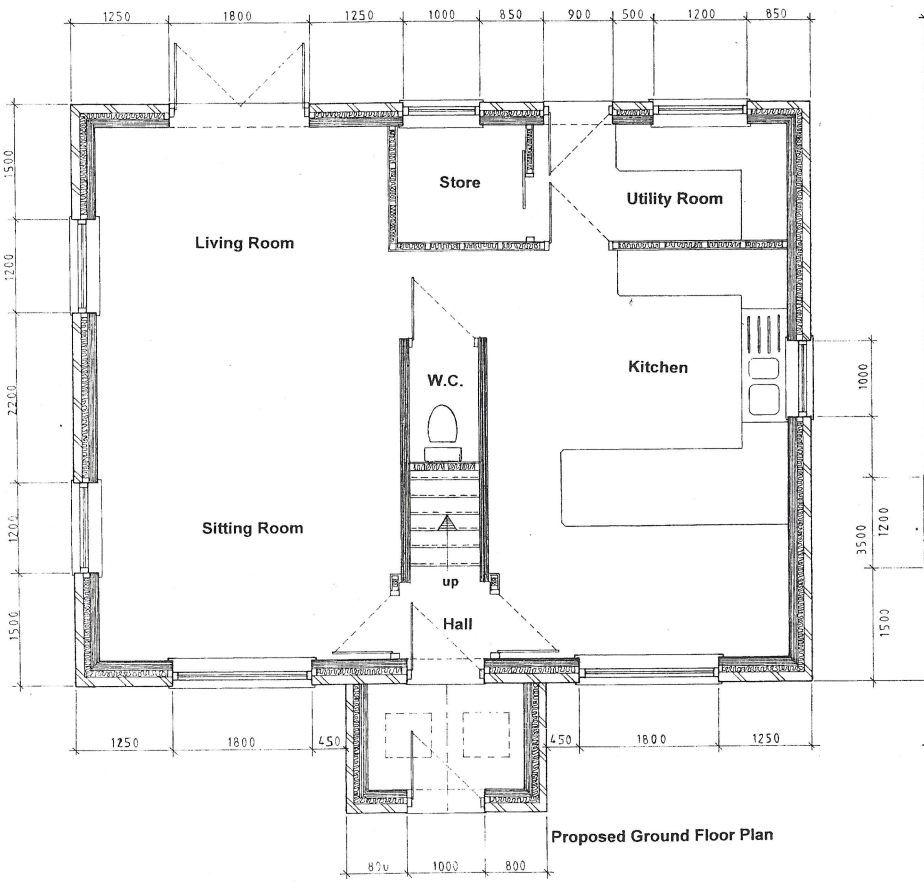


Proposed Ground Floor Plan

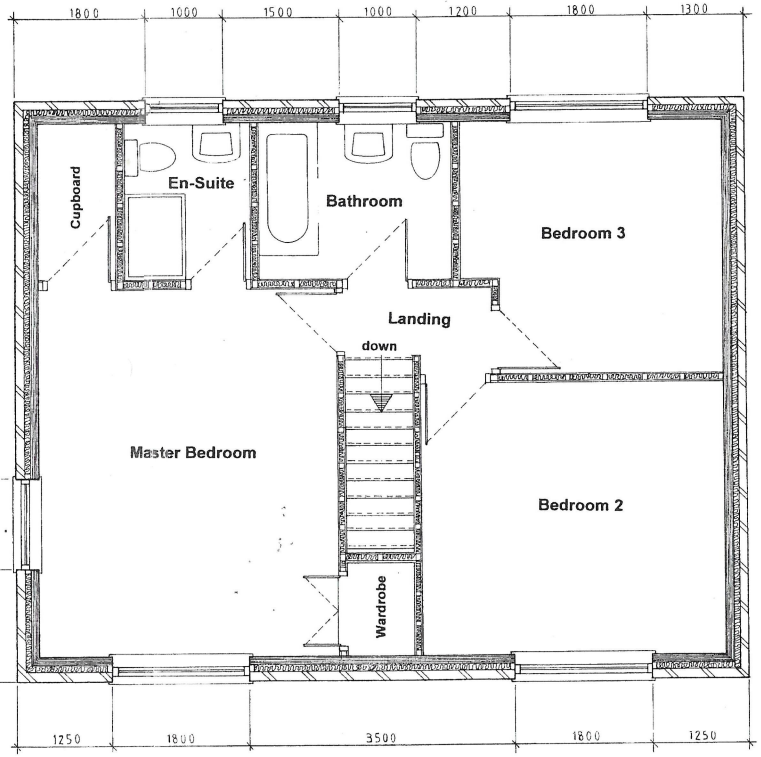

Proposed First Floor Plan

FLOOR PLANS — SCALE 1:50

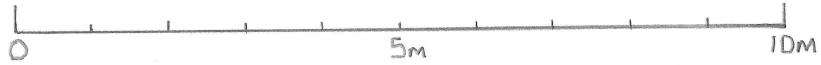




Proposed Front Elevation




Proposed Side Elevation

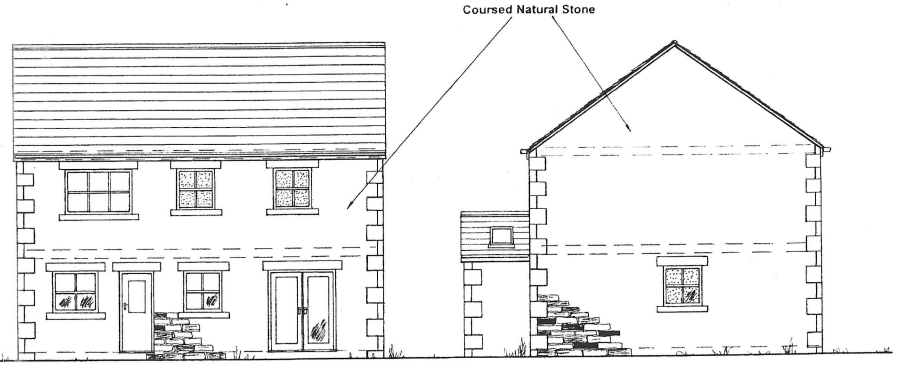

Proposed Rear Elevation

Proposed Side Elevation

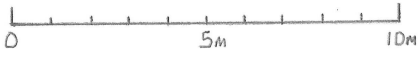

ELEVATIONS - SCALE 1:100