
Drawing No.	Rev No.
MEM001 -001	


N
W E
S
INDICATIVE ONLY

5m WIDE ACCESS ROAD WITH SEPARATE PEDESTRIAN ACCESS

TOTAL SITE AREA 1882m²

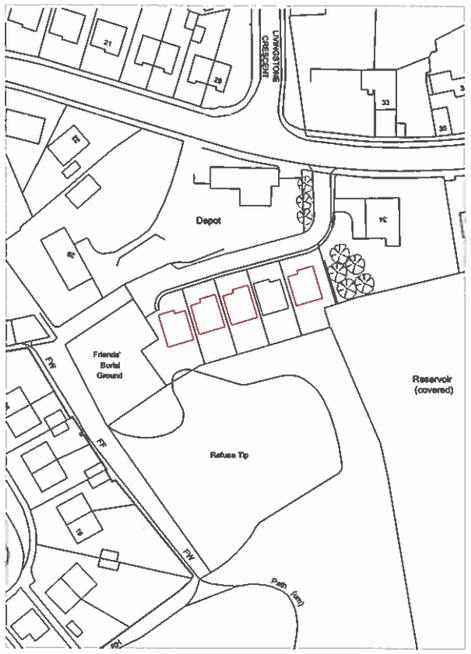

LOACATION PLAN
SCALE 1:1250 AT A3

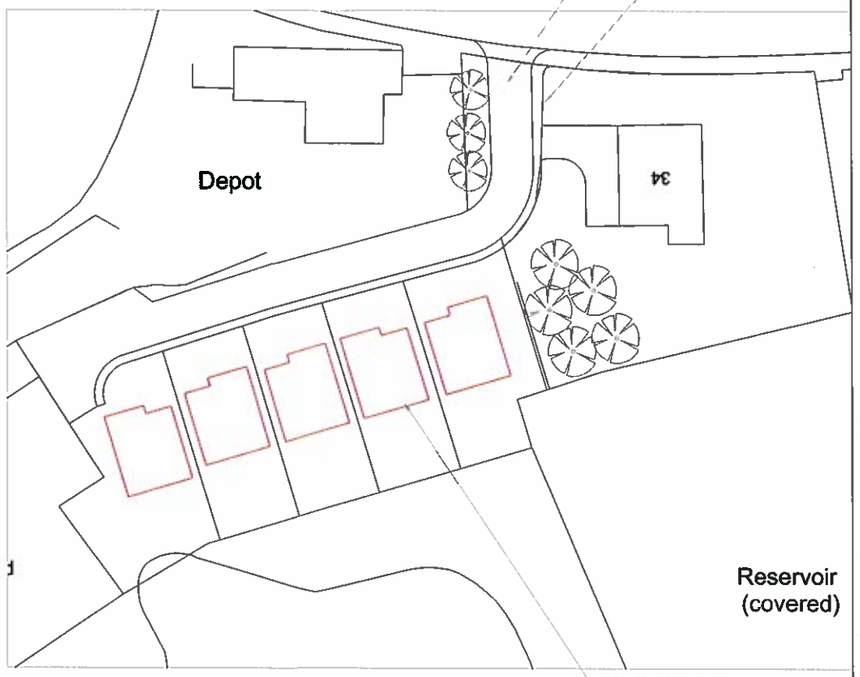

PROPOSED 5 No. 4 BEDROOM DETACHED HOUSES WITH INTEGRAL GARAGES

SITE PLAN
SCALE 1:500 AT A3

DO NOT SCALE: Contractor to check all dimensions and report any omissions or errors

NOTES

Rev	Description	By	Chk	App	Date

JRB DESIGNS Ltd
166 Churchfield Lane
Darton
Barnsley
S75 5RA
Tel: 01226 382542
Fax: 01226 380078
Mob: 07970 541192
Email: john@jrbdesigns.co.uk

This drawing is copyright. © JRBdesigns Ltd.

Client
MRS E MANTERFIELD

Drawing Title
SITE PLANS

Address
LAND ADJACENT TO 34 WESTGATE
MONK BRETTON
BARNSLEY
S71 2DJ

Project Title:
OUTLINE PLANNING FOR FIVE DETACHED DWELLINGS

Purpose of Issue:
PLANNING

Drawing Status
FIRST ISSUE

Scale at A3	Drawn By	Date
AS SHOWN	JRB	24/04/2009
Checked By: EH	Date: 24/04/2009	Approved By: EH — Date: 24/04/2009
Project No.: MEM001	Drawing No.: 001	Revision: -

APPROVAL ☒ INFORMATION ☐ TENDER ☐ CONTRACT ☐ CONSTRUCTION ☐