




FRONT ELEVATION

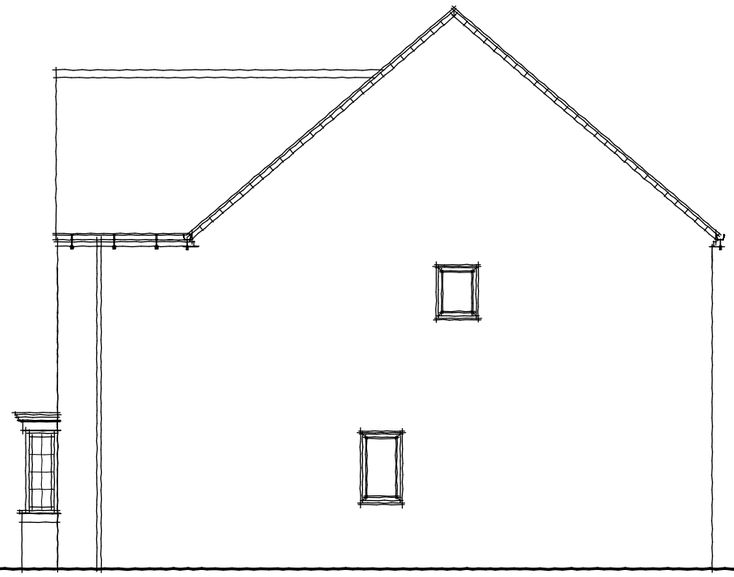


SIDE ELEVATION

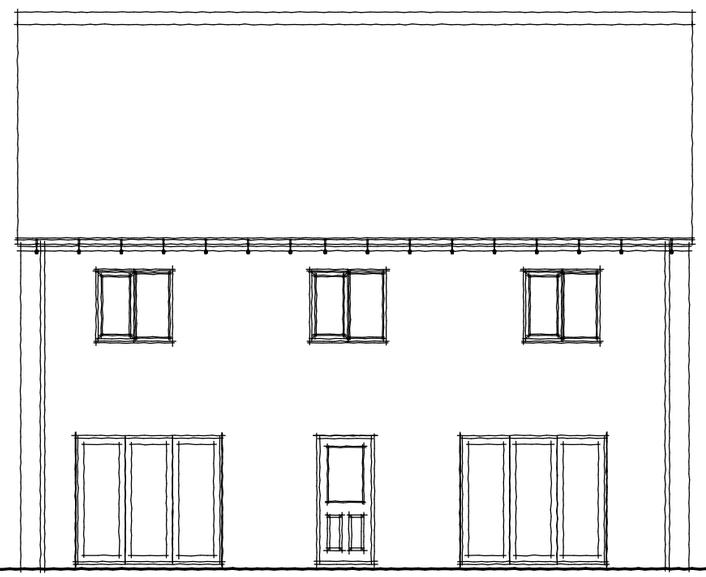


REAR ELEVATION

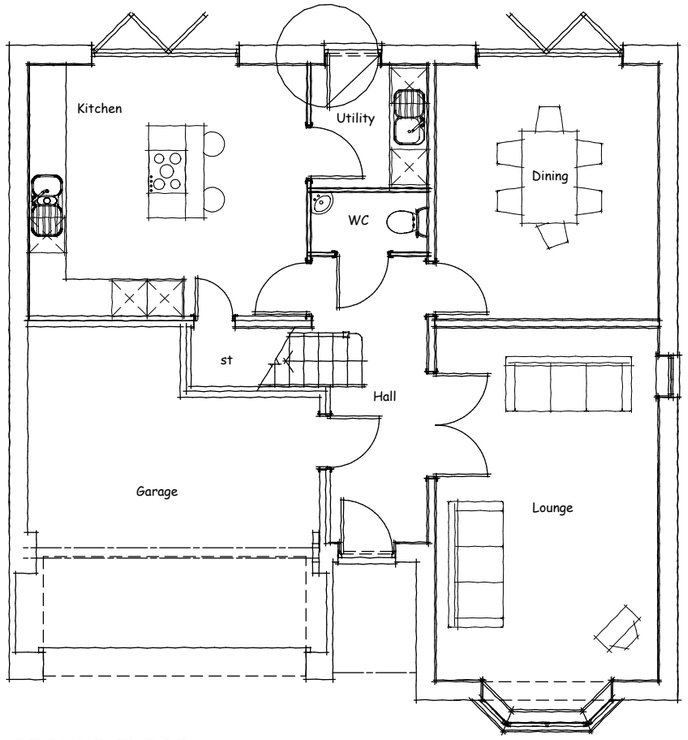

GROUND FLOOR

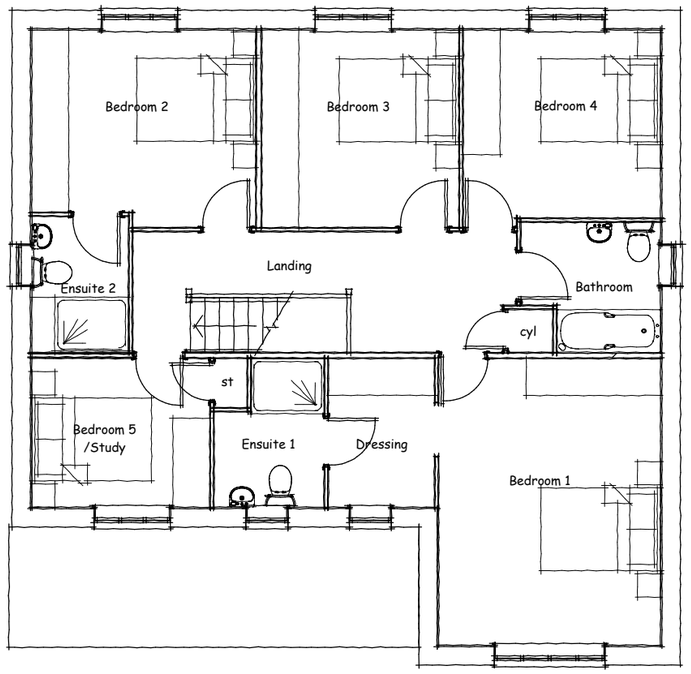

FIRST FLOOR

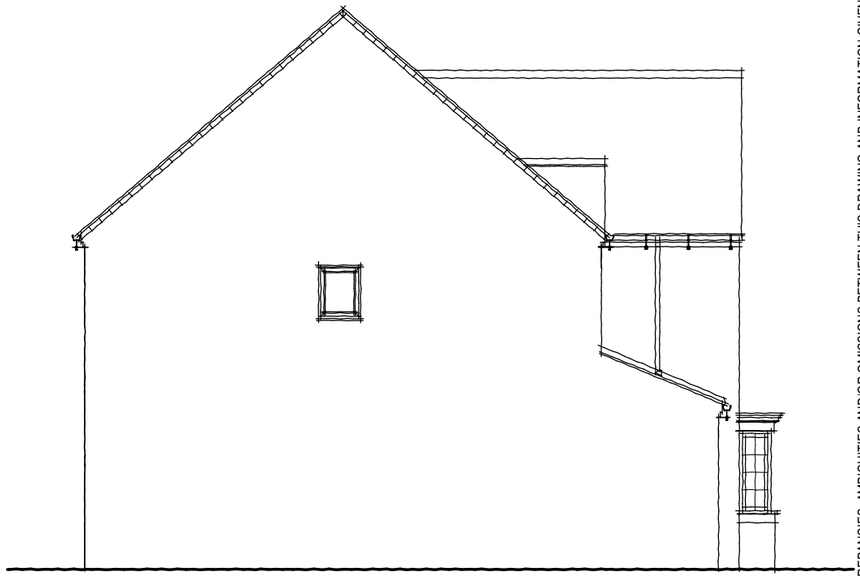

SIDE ELEVATION

0 1 2 3 4 5m

REV	DATE	AMENDMENT
-	-	-

tel 01845 524758
fax 01845 524278
e diparchitects@btconnect.com
w www.diparchitects.co.uk

CHARTERED ARCHITECTS
Midland Chambers, 77 Market Place,
Thirsk, North Yorkshire Y07 1EY

downes illingsworth partnership ltd

Shepherd Homes

PROJECT : Development at Green Moor		SCALE: 1 : 100 @ A3	DATE: JANUARY 2012
DRAWING TITLE : The Stratford Type Planning Drawing		DRAWN: KLW	CHECKED: -
		DWG NO. 3508/26	REV. -

ALL DIMENSIONS TO BE CHECKED ON SITE. DISCREPANCIES, AMBIGUITIES AND/OR OMISSIONS BETWEEN THIS DRAWING AND INFORMATION GIVEN ELSEWHERE MUST BE REPORTED TO THIS OFFICE AND CLARIFICATION SOUGHT BEFORE PROCEEDING