
Drawing No.	Rev No.
MSS001 -002	

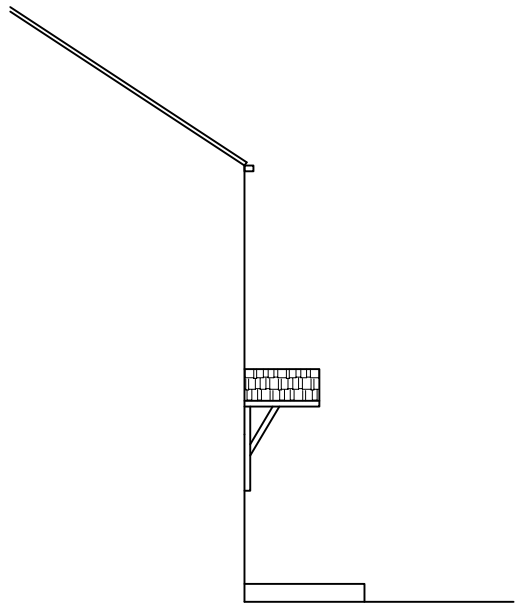

EXISTING END ELEVATION
SCALE 1:100



EXISTING END ELEVATION
SCALE 1:100



EXISTING FRONT ELEVATION
SCALE 1:100

DO NOT SCALE: Contractor to check all dimensions and report any omissions or errors

NOTES

Rev	Description	By	Chk	App	Date

JRB DESIGNS Ltd
166 Churchfield Lane
Darton
Barnsley
S75 5EA
Tel: 01226 383542
Fax: 01226 380078
Mob: 07970 541192
Email: john@jrbdesigns.co.uk

This drawing is copyright. © jrbdesigns Ltd.

Client
MR S SOAR

Drawing Title
EXISTING ELEVATIONS

Address
5 THE BEECHES
HEMINGFIELD
BARNSLEY
S73 0PH

Project Title:
PROPOSED SINGLE STOREY FRONT PORCH EXTENSION

Purpose of Issue:
PLANNING

Drawing Status
FIRST ISSUE

Scale at A3	Drawn By	Date	
AS SHOWN	JRB	17/03/2014	
Checked By	Date	Approved By	Date
MSW	17/03/2014	MSW	17/03/2014
Project No.		Drawing No.	Revision
MSS001		002	-

APPROVAL [X] INFORMATION [ ] TENDER [ ] CONTRACT [ ] CONSTRUCTION [ ]