

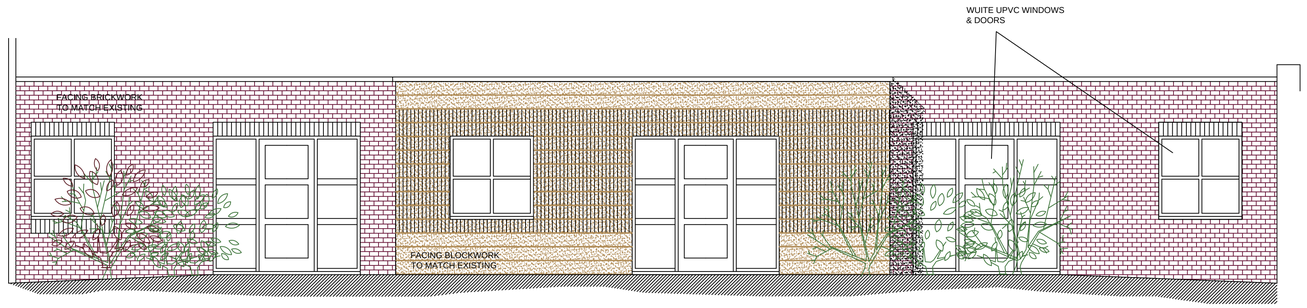



NORTH ELEVATION

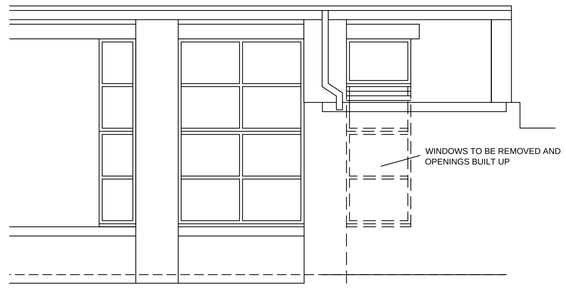


WEST ELEVATION

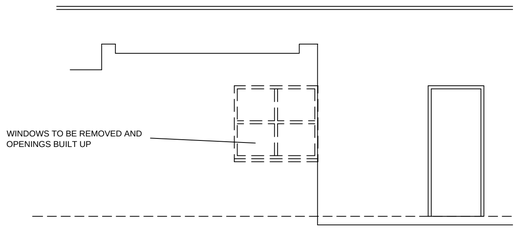

EAST ELEVATION

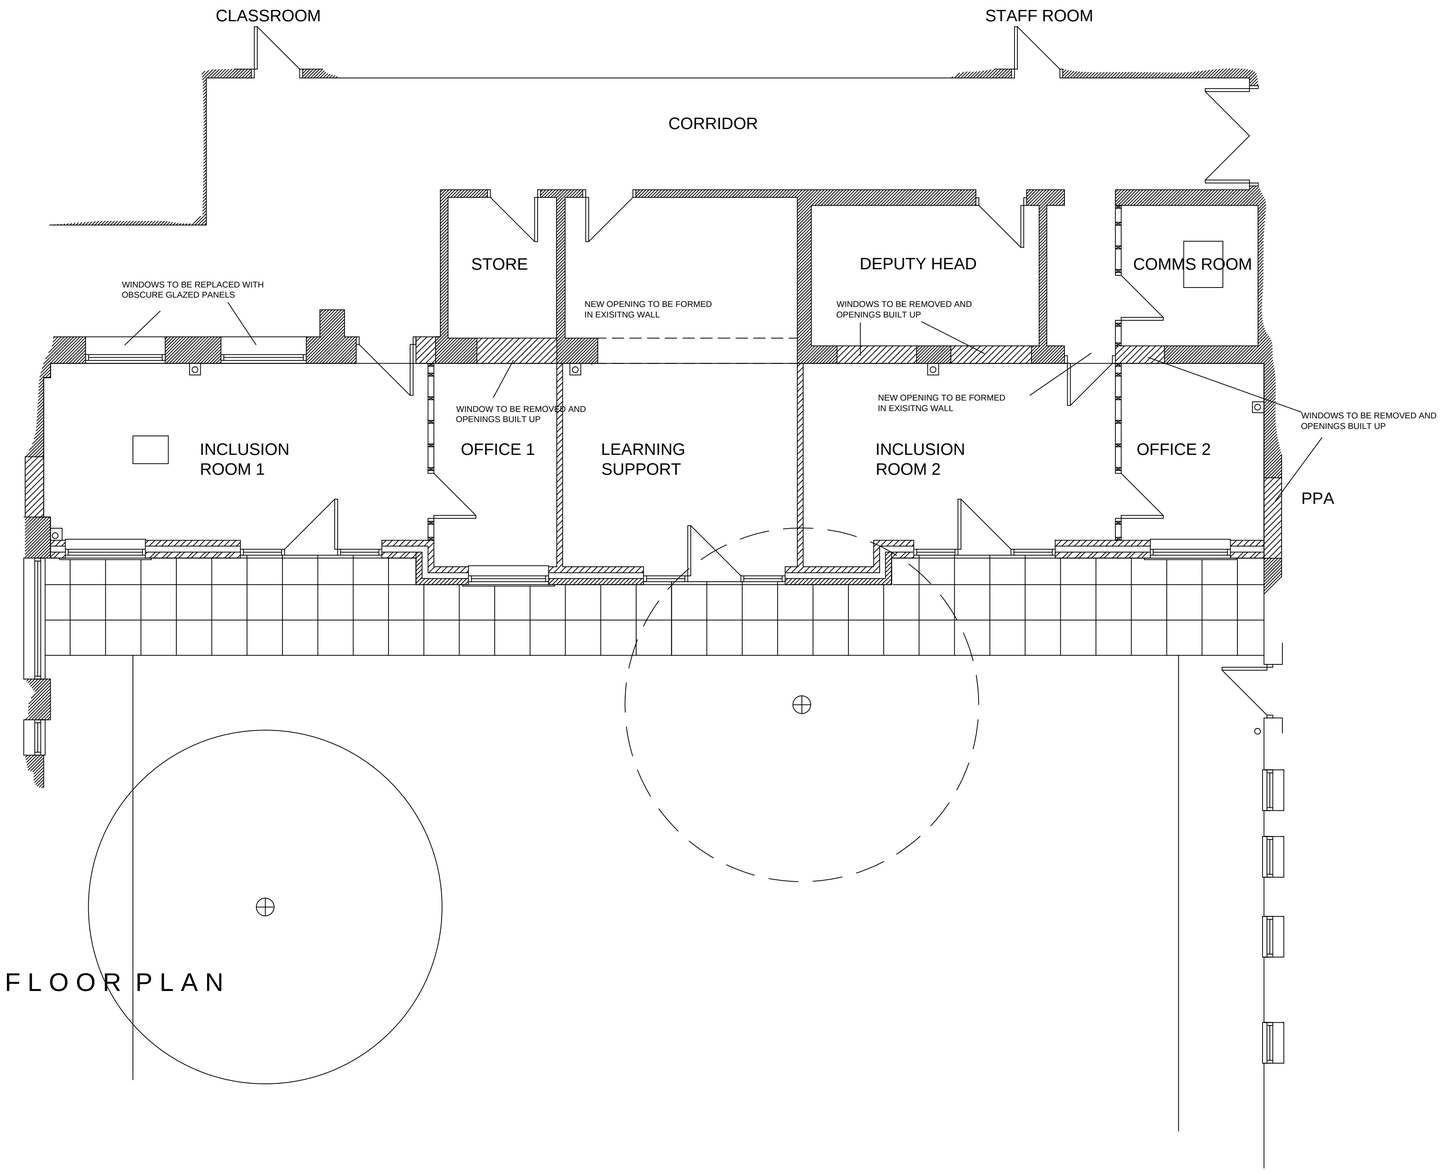

FLOOR PLAN

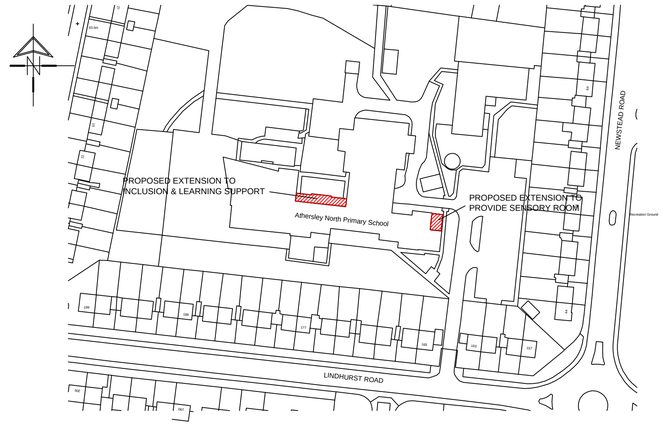

Athersley North Primary School

White Agus PARTNERSHIP
8 MORSTON BUSINESS PARK,
WHALEY ROAD, BARUGH GREEN,
BARNSLEY.
S75 1HQ
Phone: 01226 208482
Fax: 01226 283030
Email: info@whiteaguspartnership.co.uk
Web: www.whiteaguspartnership.co.uk
ARCHITECTURAL SERVICES AND SURVEYORS

Project.	Client.
PROPOSED EXTENSIONS AT ATHERSLEY NORTH PRIMARY SCHOOL LINDHURST ROAD, BARNSLEY	ATHERSLEY NORTH PRIMARY SCHOOL
Drawing Title. LEARING SUPPORT & INCLUSION PLANS AND ELEVATIONS AS PROPOSED	Date. MAY 2014 / Scale. 1:50 : 1:100 @ A1
	Ref. 14-019 / Dwg. No. 02 / Rev.

Date	Suffix	Description	Date	Suffix	Description