
11658. 74-06.

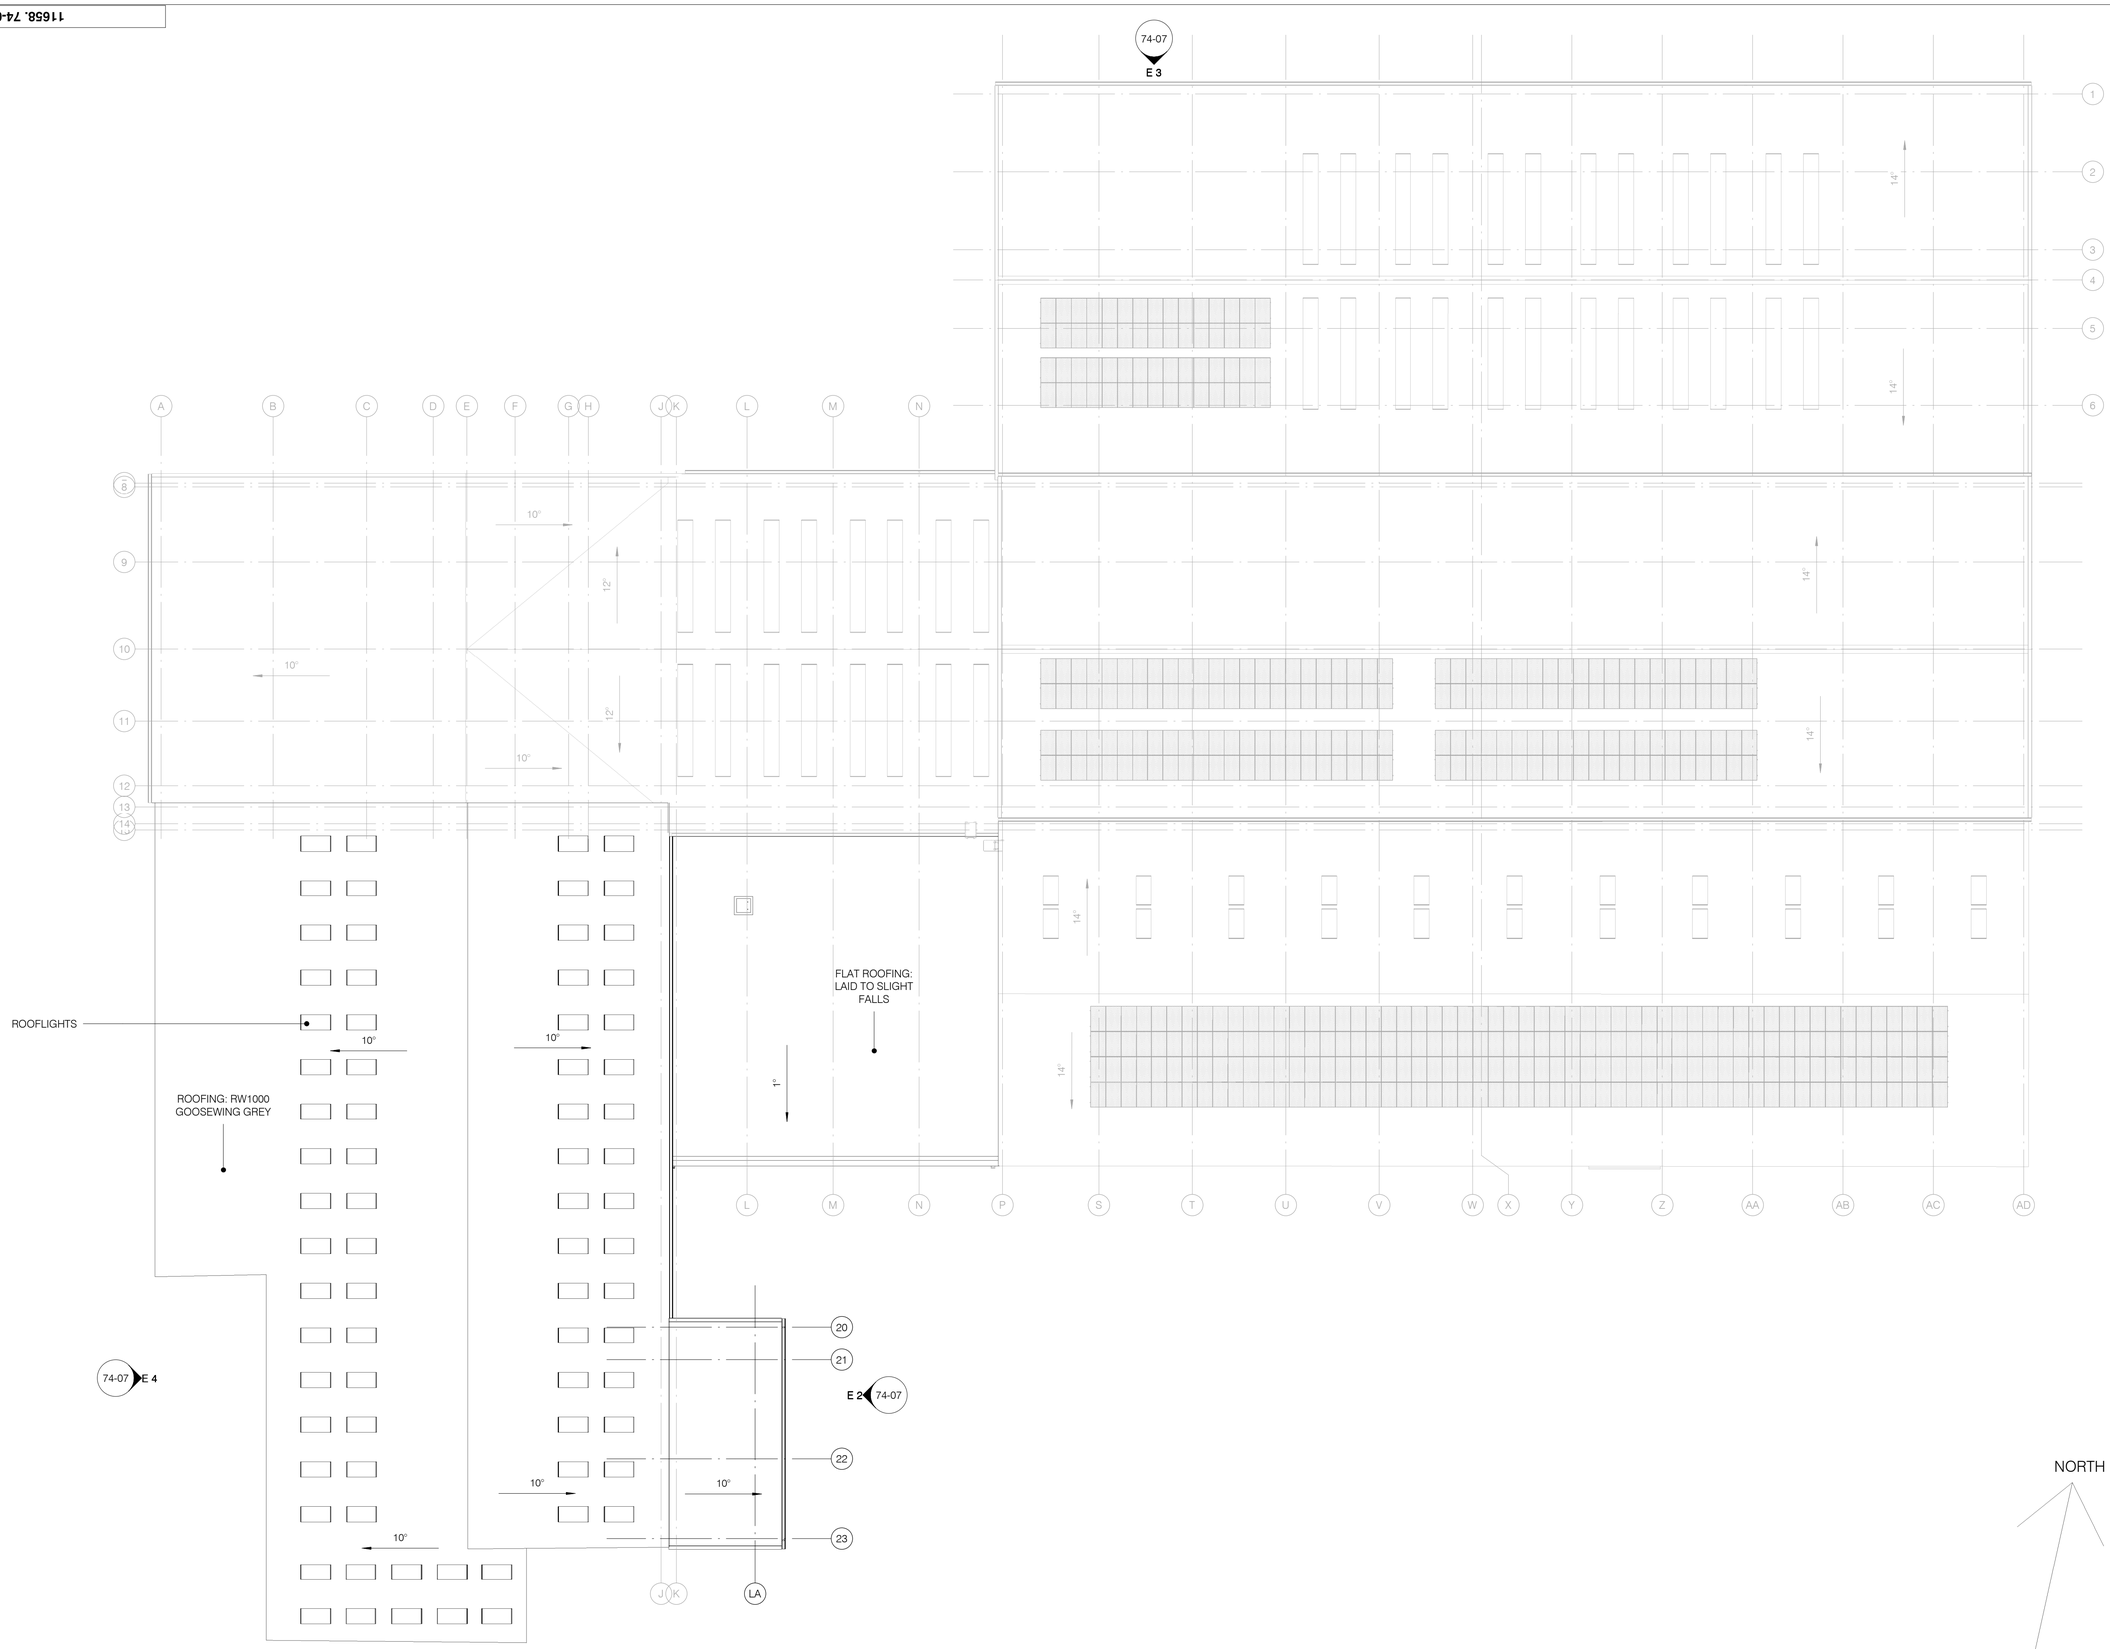

Existing Roof Plan

1 : 200

NORTH

Scale 1 : 200

0 2 4 10 20 m

Current
Revision
Information:

Client & Project Details:

Haywood and Padgett
Enter address here
Bakery - Barnsley

Gravica

Gravica Limited
57a Market Place
Malton, YO17 7LX

www.gravica.co.uk
01904 236 306
info@gravica.co.uk

Gravica Project Supervisor:
Daniel Cox

01904 236 306
info@gravica.co.uk

Status:

Drawing Title:

Existing Roof Plan

Drawing Number:

11658. 74-06.