





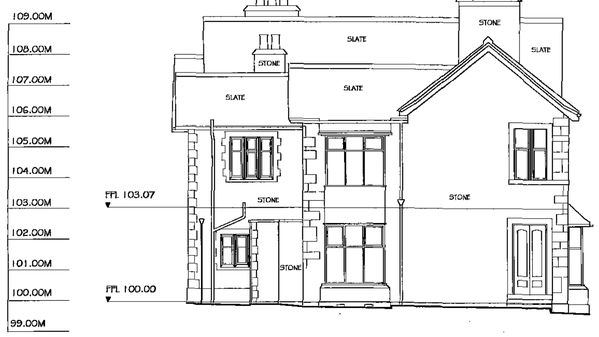


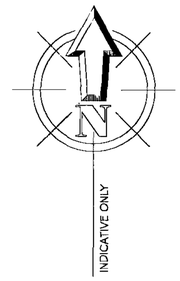

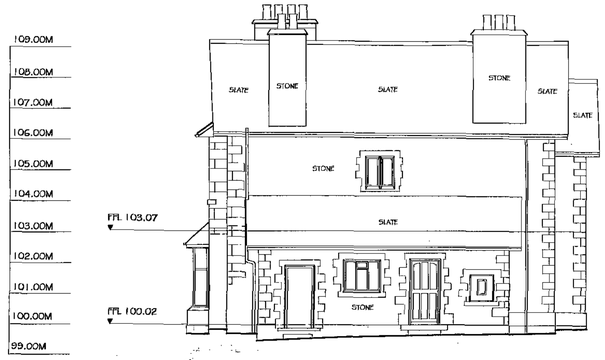

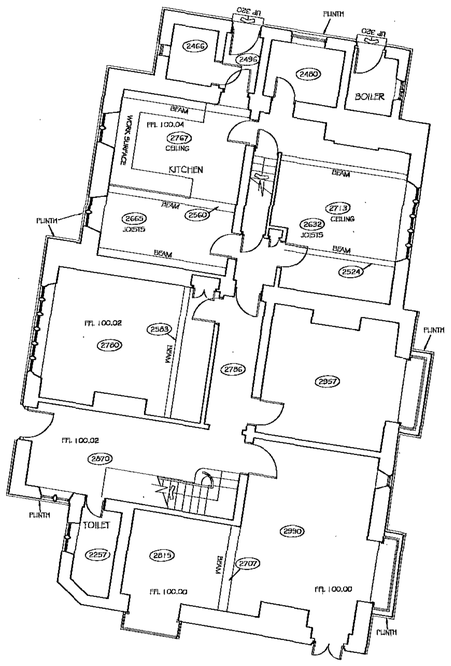



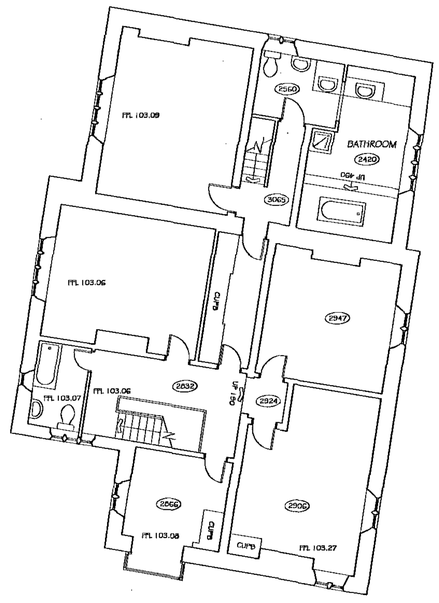

REVISIONS

CMR
20 MAY 2008

SCALE = 1:100

Survey Site Services
Consulting Engineers
Surveyors

Survey and Site Services LLP
Francis Jordan House
Wellington Street
Barnsley
S70 1SW
Tel and Fax (01226) 289177

Surveyed for: CHRIS CARR

DALE HOUSE
TIVY DALE
CAWTHORNE

Surveyed MJT	Processed MJT	Drawn MJT	Checked VHM
Drg.No. B361/ALL		Date 03/10/07	

GARAGE 3
GARAGE 2
FL 100.500
GARAGE 1
P2 Parking Court
P1
Tarmac base with bonded gravel finish to drive.
Reclaimed Natural stone setts to courtyard.
REMOVE TREE T10
REMOVE TREE T9
REMOVE TREE T11
REMOVE TREE T12
REMOVE TREE T14
REMOVE EXISTING BUILDING
REMOVE EXISTING BUILDING
REMOVE EXISTING STONE WALL
Coursed stone wall retaining planted boarder.
Flagged patio where shown in plan of reclaimed stone flags.
Log Store
Courtyard
Existing coursed stone wall.
Natural reclaimed stone flags to courtyard.
Existing coursed stone wall.
Covered Entrance Link
Utility
Larder
Boiler Room
KITCHEN
FAMILY
HALL
Wc
St Cloaks
LIVING
GARDEN ROOM
TERRACE
Lawn
Gravel paths where shown to comprise shale granite chippings
Reclaimed Natural stone setts to turning circle.
Specimen Tree
Flagged stone flagged path.
T1
T2
100.000
99.000
99.500
100.650
100.500
99.850
99.700
98.550
99.450
99.900
99.000

GROUND FLOOR PLAN

CMR
20 MAY 2008

A. 14.05.08 To Planning

PROPOSED ALTERATIONS AND EXTENSIONS
DALE HOUSE
CAWTHORNE
BARNSLEY


PROPOSALS

SITE / GROUND FLOOR PLAN


Chris Carr Associa
ARCHITECTS
6A Eastgate, Barnsley, S70 2EP
Tel:(01226) 286256 Fax:(01226) 207
email: mail@cca-arch.co.uk

Scale.	1:100@A1	Drawn.	EC
Date.	APRIL 08	Ref. No.	22
DWG. No.	P1	Rev.	A

DO NOT SCALE
All dimensions in Millimetres unless specified otherwise and subject to verification on site

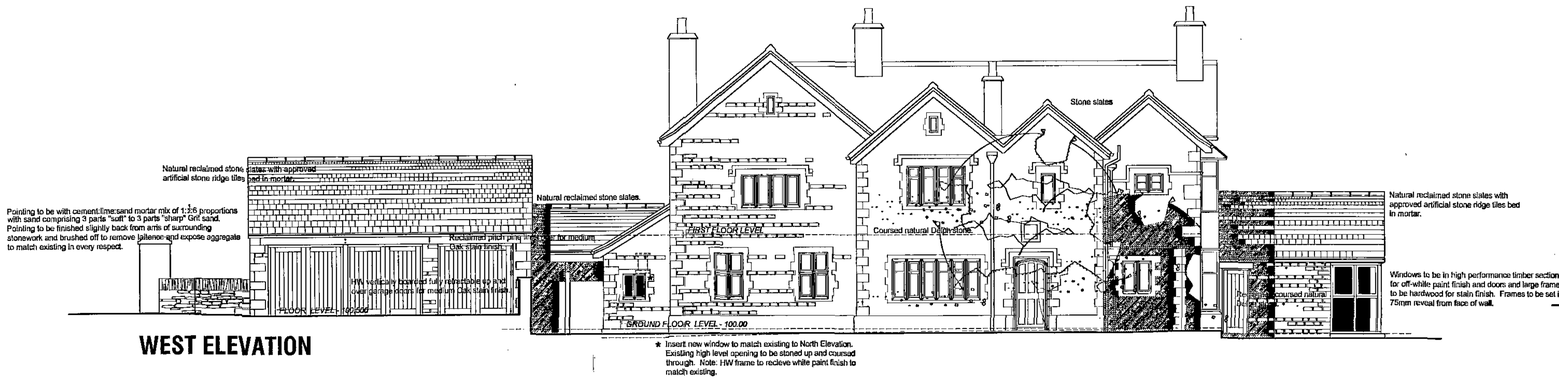


WEST ELEVATION

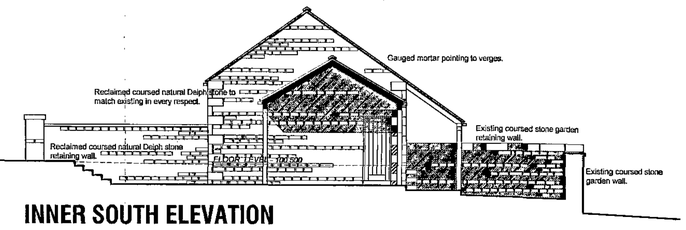


INNER SOUTH ELEVATION




SOUTH ELEVATION

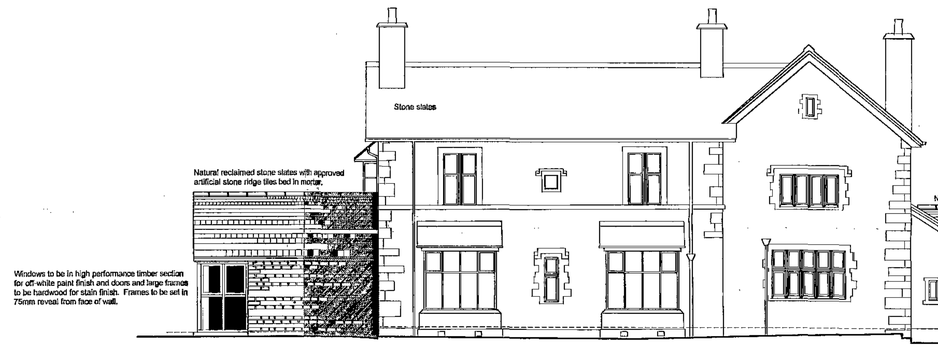

EAST ELEVATION

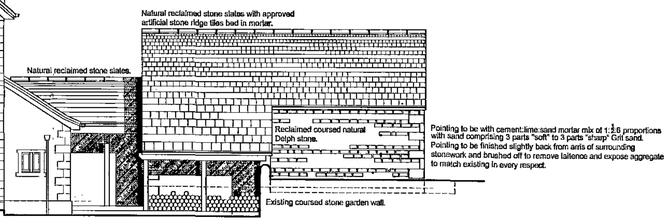

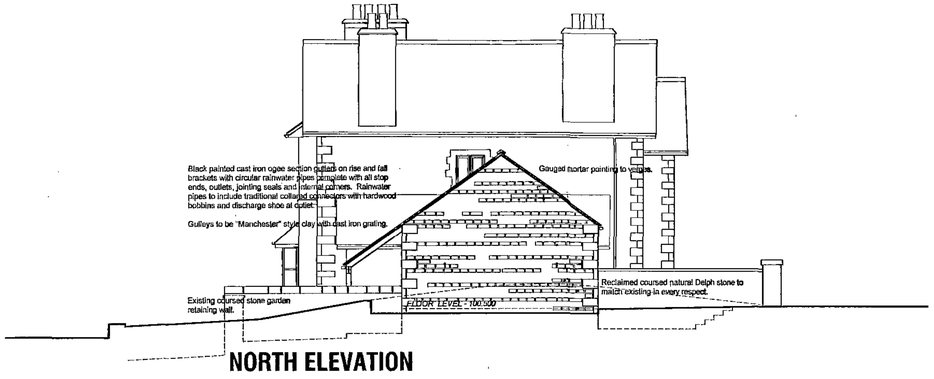

NORTH ELEVATION

CMR
20 MAY 2008

A. 14.05.08 To Planning


PROPOSED ALTERATIONS AND EXTENSIONS
DALE HOUSE
CAWTHORNE
BARNSLEY

PROPOSALS

ELEVATIONS

Chris Carr Associates
ARCHITECTS
6A Eastgate, Barnsley, S70 2EP
Tel:(01226) 286256 Fax:(01226) 207304
email: mail@cca-arch.co.uk

Scale.	1:100@A1	Drawn.	ECC
Date.	APRIL 08	Ref. No.	22.35
DWG. No.	P2	Rev.	A

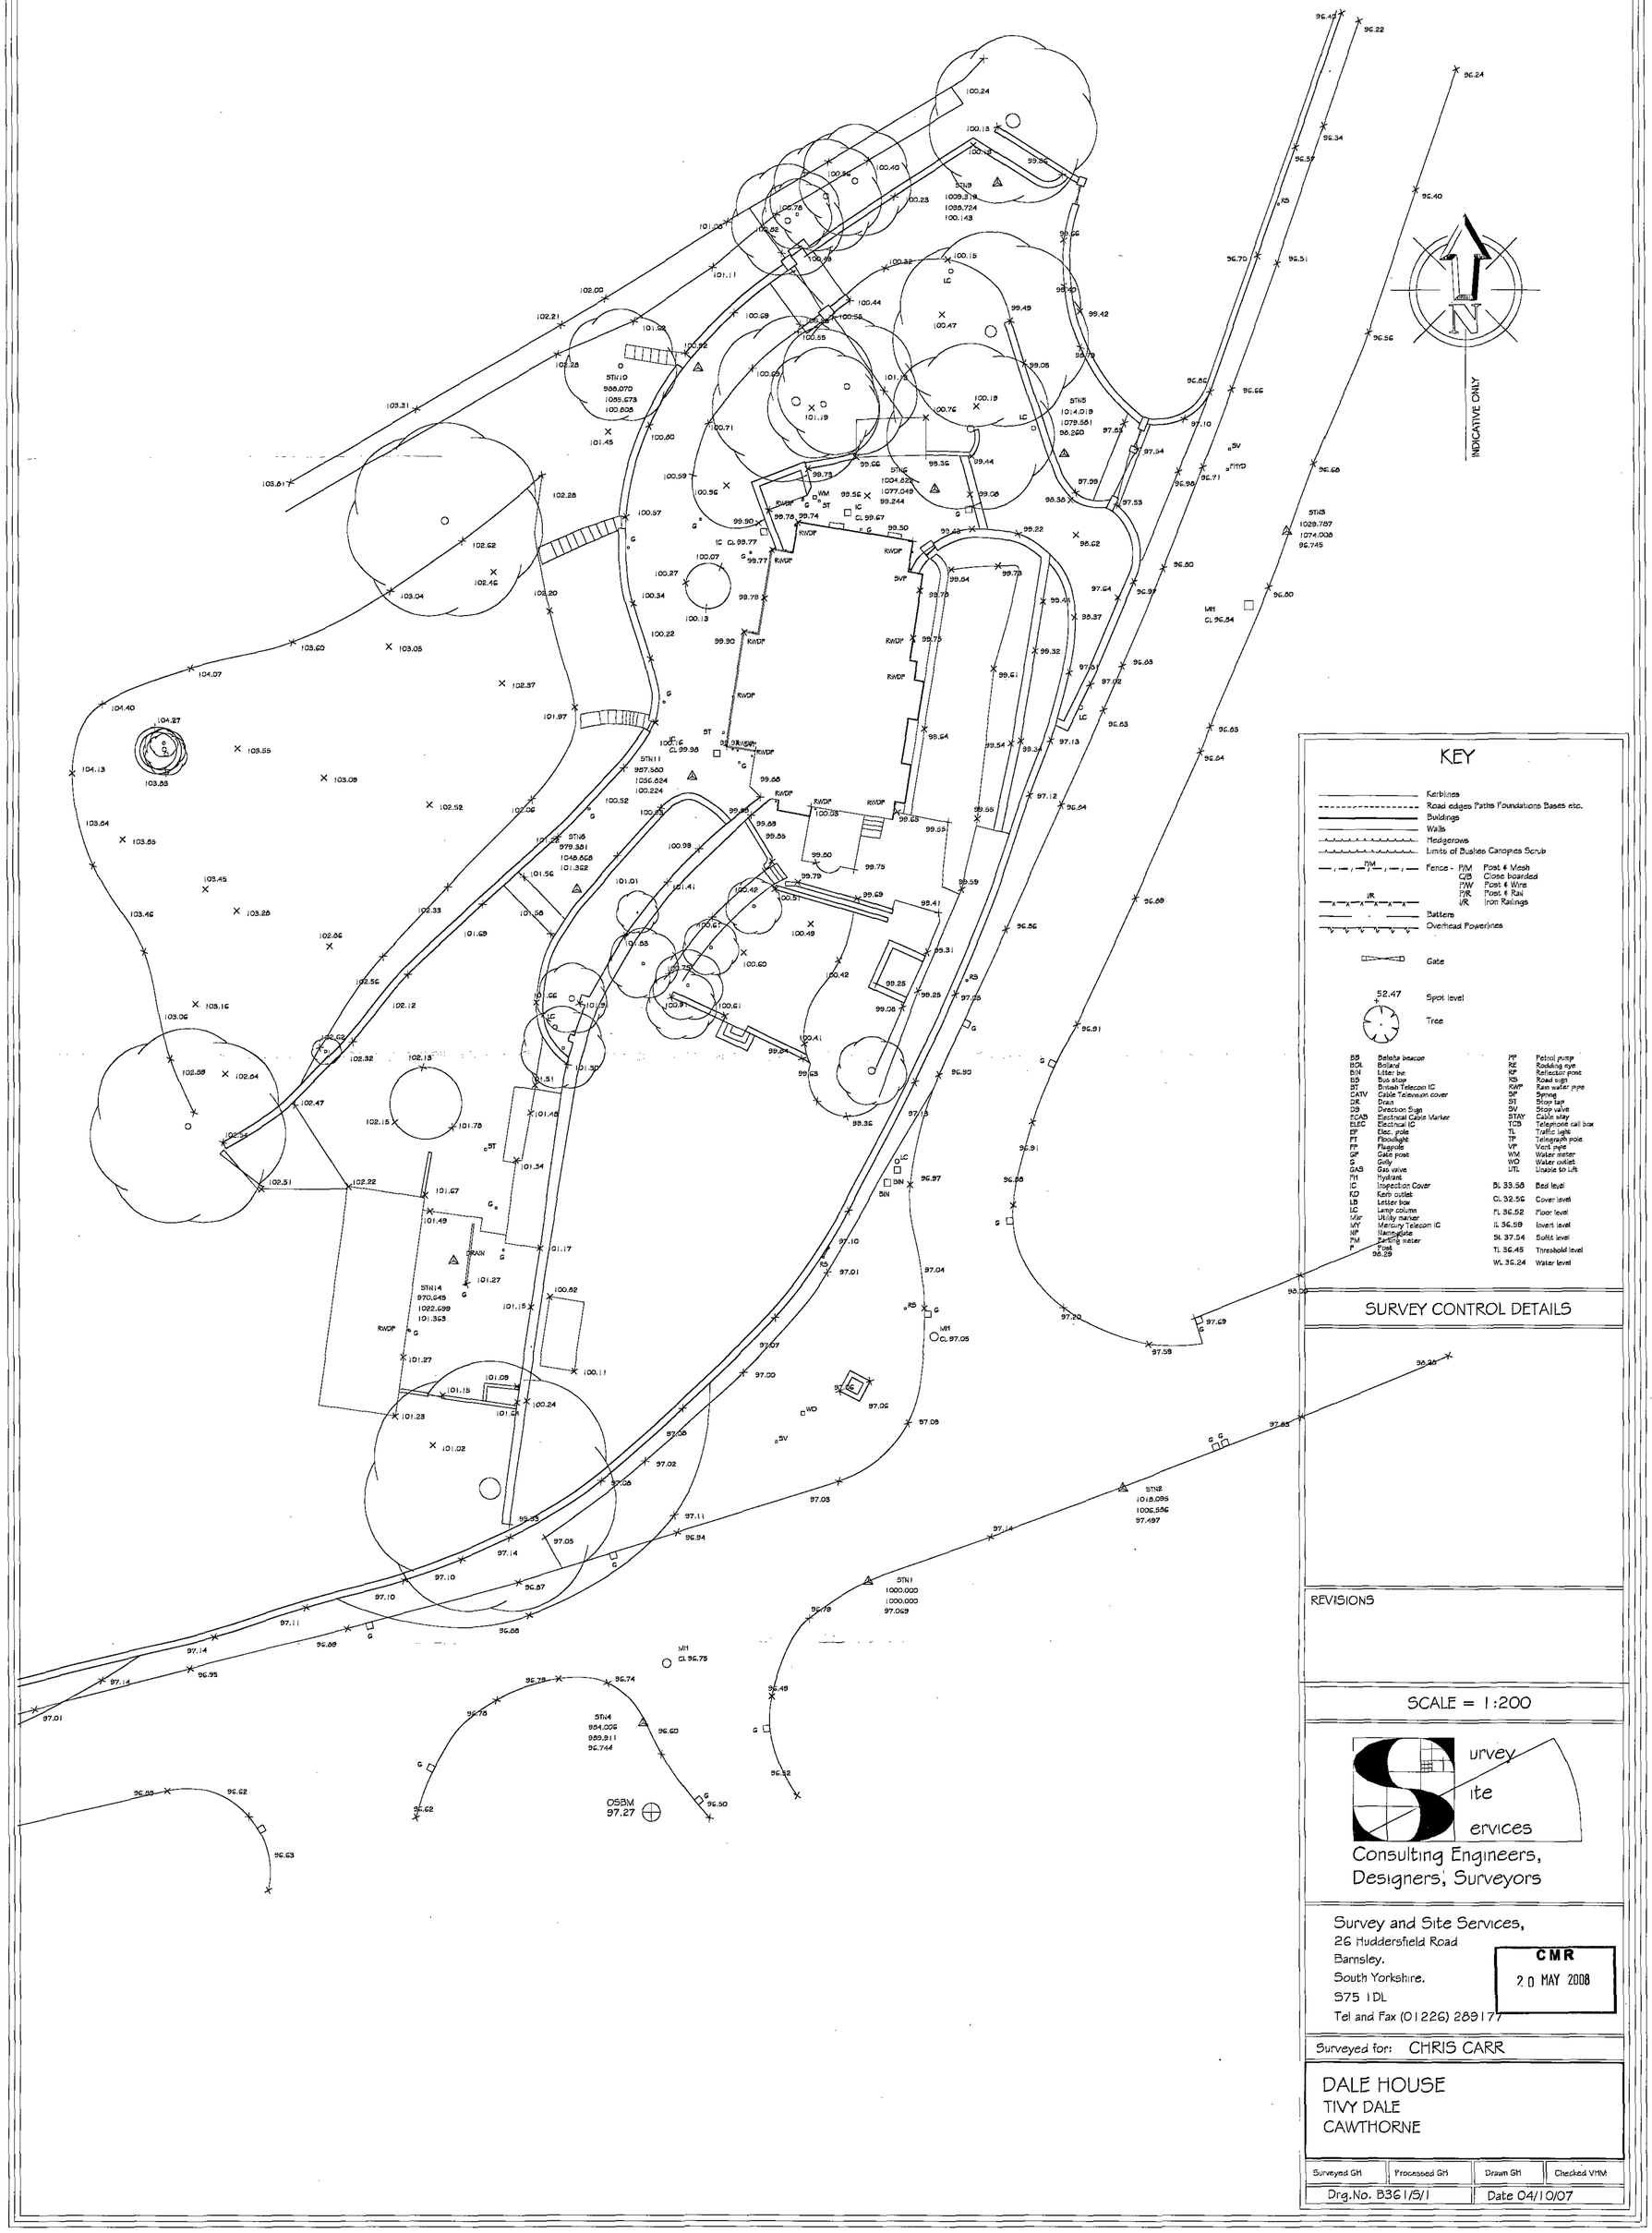

KEY

- Kerblines
- Road edges Paths Foundations Bases etc.
- Buildings
- Walls
- Hedgerows
- Limits of Bushes Canopies Scrub
- Fence - P/M Post & Mesh; C/B Close boarded; P/W Post & Wire; P/R Post & Rail; I/R Iron Railings
- Battens
- Overhead Powerlines
- Gate
- Spot level
- Tree

BB	Belisha beacon	PP	Petrol pump
BOL	Bollard	RE	Rodding eye
BM	Lister bar	RP	Reflector post
BS	Bus stop	RS	Road sign
BT	British Telecom IC	RWP	Rain water pipe
CATV	Cable Television cover	SP	Spring
DR	Drain	ST	Stop tap
DS	Direction Sign	SV	Stop valve
ECAB	Electrical Cable Marker	STAY	Cable stay
ELEC	Electrical IC	TCB	Telephones call box
EP	Elec. pole	TL	Traffic light
FT	Floodlight	TP	Telegraph pole
FP	Flagpole	VP	Vent pipe
GP	Gate post	WM	Water meter
G	Gully	WO	Water outlet
GAS	Gas valve	UTL	Unable to Lift
HY	Hydrant		
IC	Inspection Cover	BL 33.58	Bed level
KO	Kerb outlet	CL 32.56	Cover level
LB	Letter box	FL 36.52	Floor level
LC	Lamp column	IL 36.59	Invert level
MK	Utility marker	SL 37.54	Soffit level
MY	Mercury Telecom IC	TL 36.45	Threshold level
NP	Nameplate	WL 36.24	Water level
PM	Parking meter		
P	Pole 96.29		

SURVEY CONTROL DETAILS

REVISIONS

SCALE = 1:200

Survey Site Services
Consulting Engineers, Designers, Surveyors

Survey and Site Services,
26 Huddersfield Road
Barnsley.
South Yorkshire.
S75 1DL
Tel and Fax (01226) 289177

CMR
20 MAY 2008

Surveyed for: CHRIS CARR

DALE HOUSE
TIVY DALE
CAWTHORNE

Surveyed GH	Processed GH	Drawn GH	Checked VHM
Drg.No. B361/S/1		Date 04/10/07	