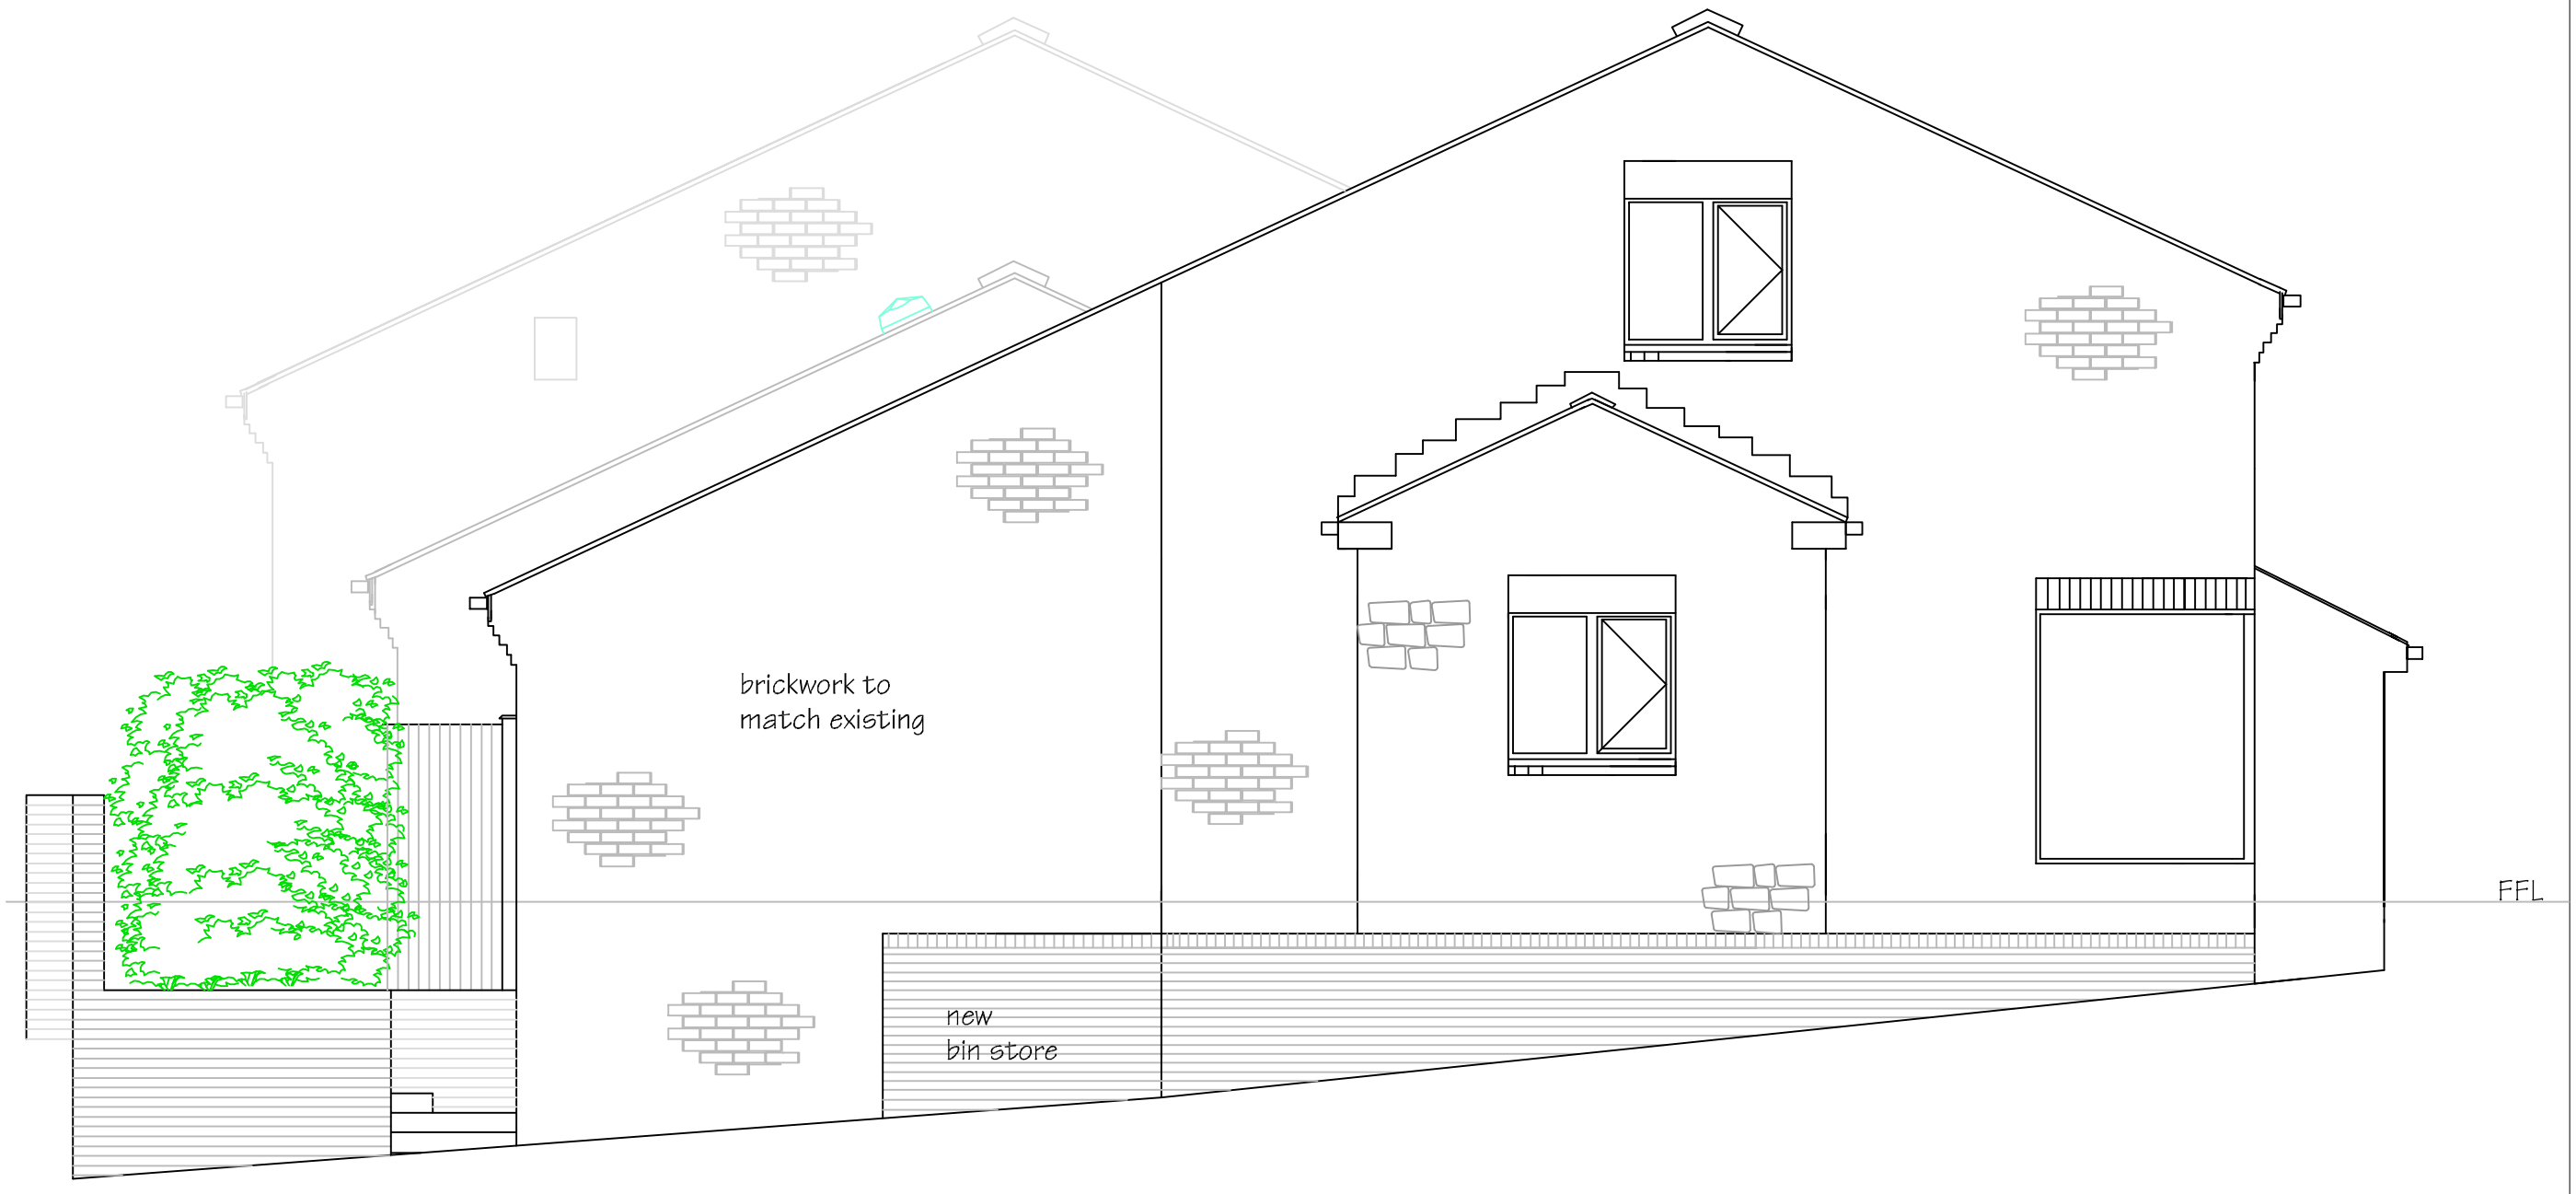


5 George Street, Wombwell. PL07 Proposed North Elevation Scale 1:50 @ A3