



PROPOSED
REAR ELEVATION
SCALE 1:100



PROPOSED
SIDE ELEVATION
SCALE 1:100

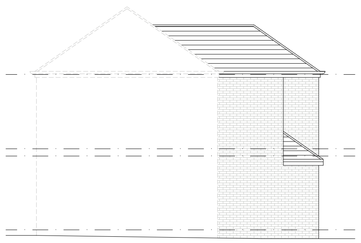


PROPOSED
SIDE ELEVATION
SCALE 1:100

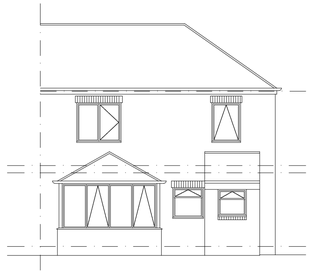


EXISTING
REAR ELEVATION
SCALE 1:100



EXISTING
SIDE ELEVATION
SCALE 1:100

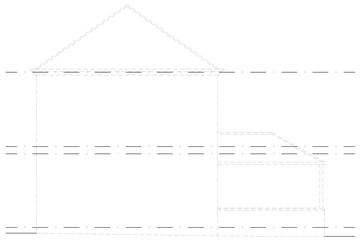


EXISTING
SIDE ELEVATION
SCALE 1:100

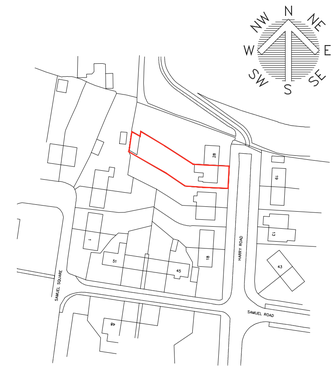


LOCATION PLAN
SCALE 1:1250




BLOCK PLAN
SCALE 1:500

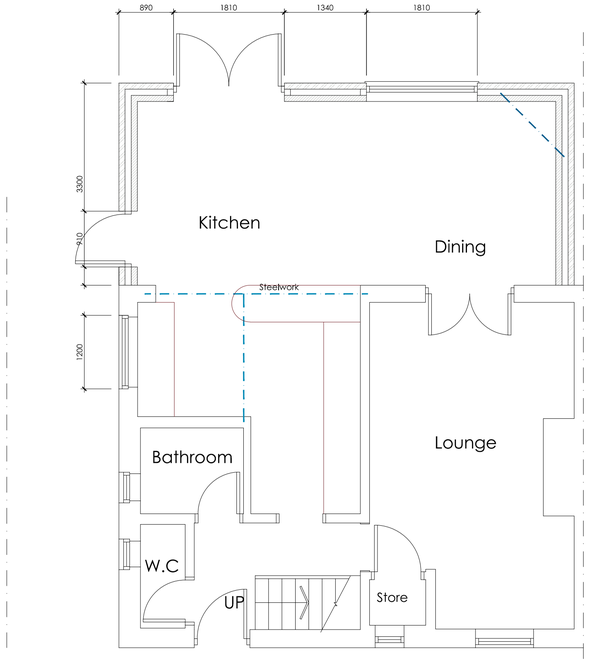

PROPOSED GROUND FLOOR PLAN
SCALE 1:50

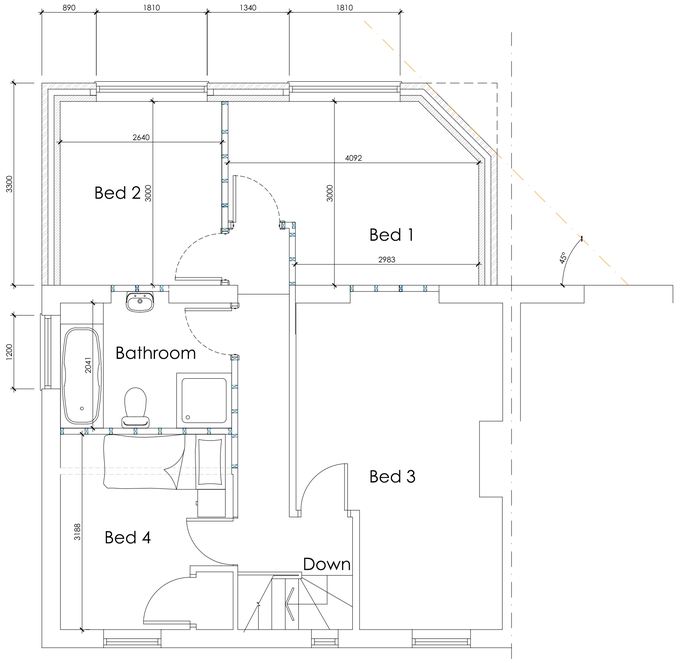

PROPOSED FIRST FLOOR PLAN
SCALE 1:50

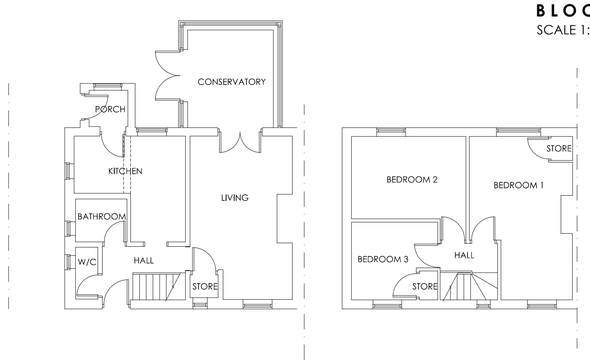

EXISTING FLOOR PLANS
SCALE 1:100

White Agus PARTNERSHIP
OFFICE ONE,
34 VICTORIA ROAD,
BARNSLEY,
S70 2BU
Phone: 01226 208482
Email: info@whiteaguspartnership.co.uk
Web: www.whiteaguspartnership.co.uk

ARCHITECTURAL SERVICES

Project.	Client.
PROPOSED EXTENSION AT 26 HARRY ROAD BARNSLEY, S75 2PA	MR SIMON ROBINSON
Drawing Title. PLANS AND ELEVATIONS	Date. FEBRUARY 2020 / Scale. 1:50 & 1:100 @ A1 Ref. 19-161 / Dwg. No. 01 / Rev. E

Date	Suffix	Description
14/02/2020	A	REVISED TO CLIENTS REQUIREMENTS
18/02/2020	B	REVISED TO CLIENTS REQUIREMENTS
20/04/2020	C	45 DEGREE RULE ADDED
21/04/2020	D	REVISED TO SUIT 45 DEGREE
22/04/2020	E	GROUND FLOOR REVISED