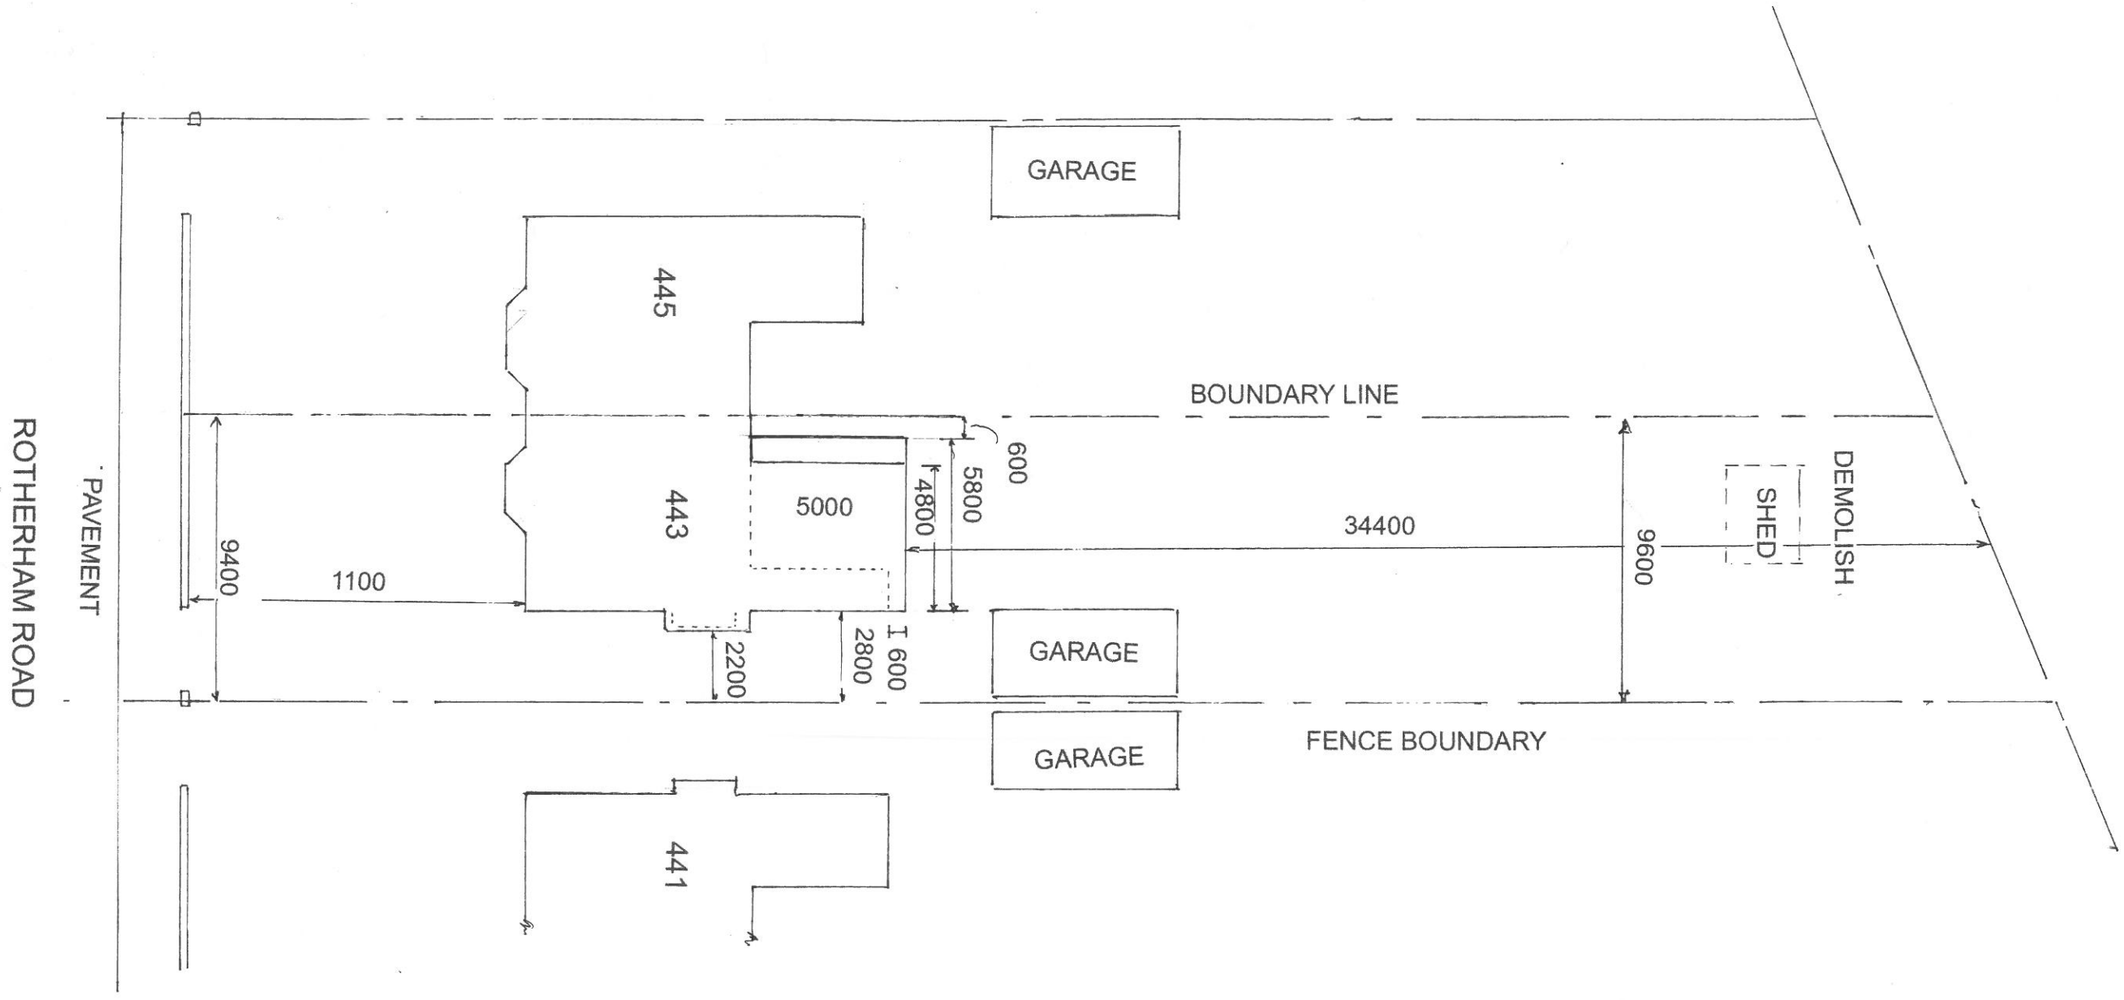


DRAWING No.6

SCALE 1:200

PROPOSED SITE PLAN

MR S BOOTHROYD & MISS O BUTTERWOOD
443 ROTHERHAM ROAD
BARNSLEY
S71 1UX