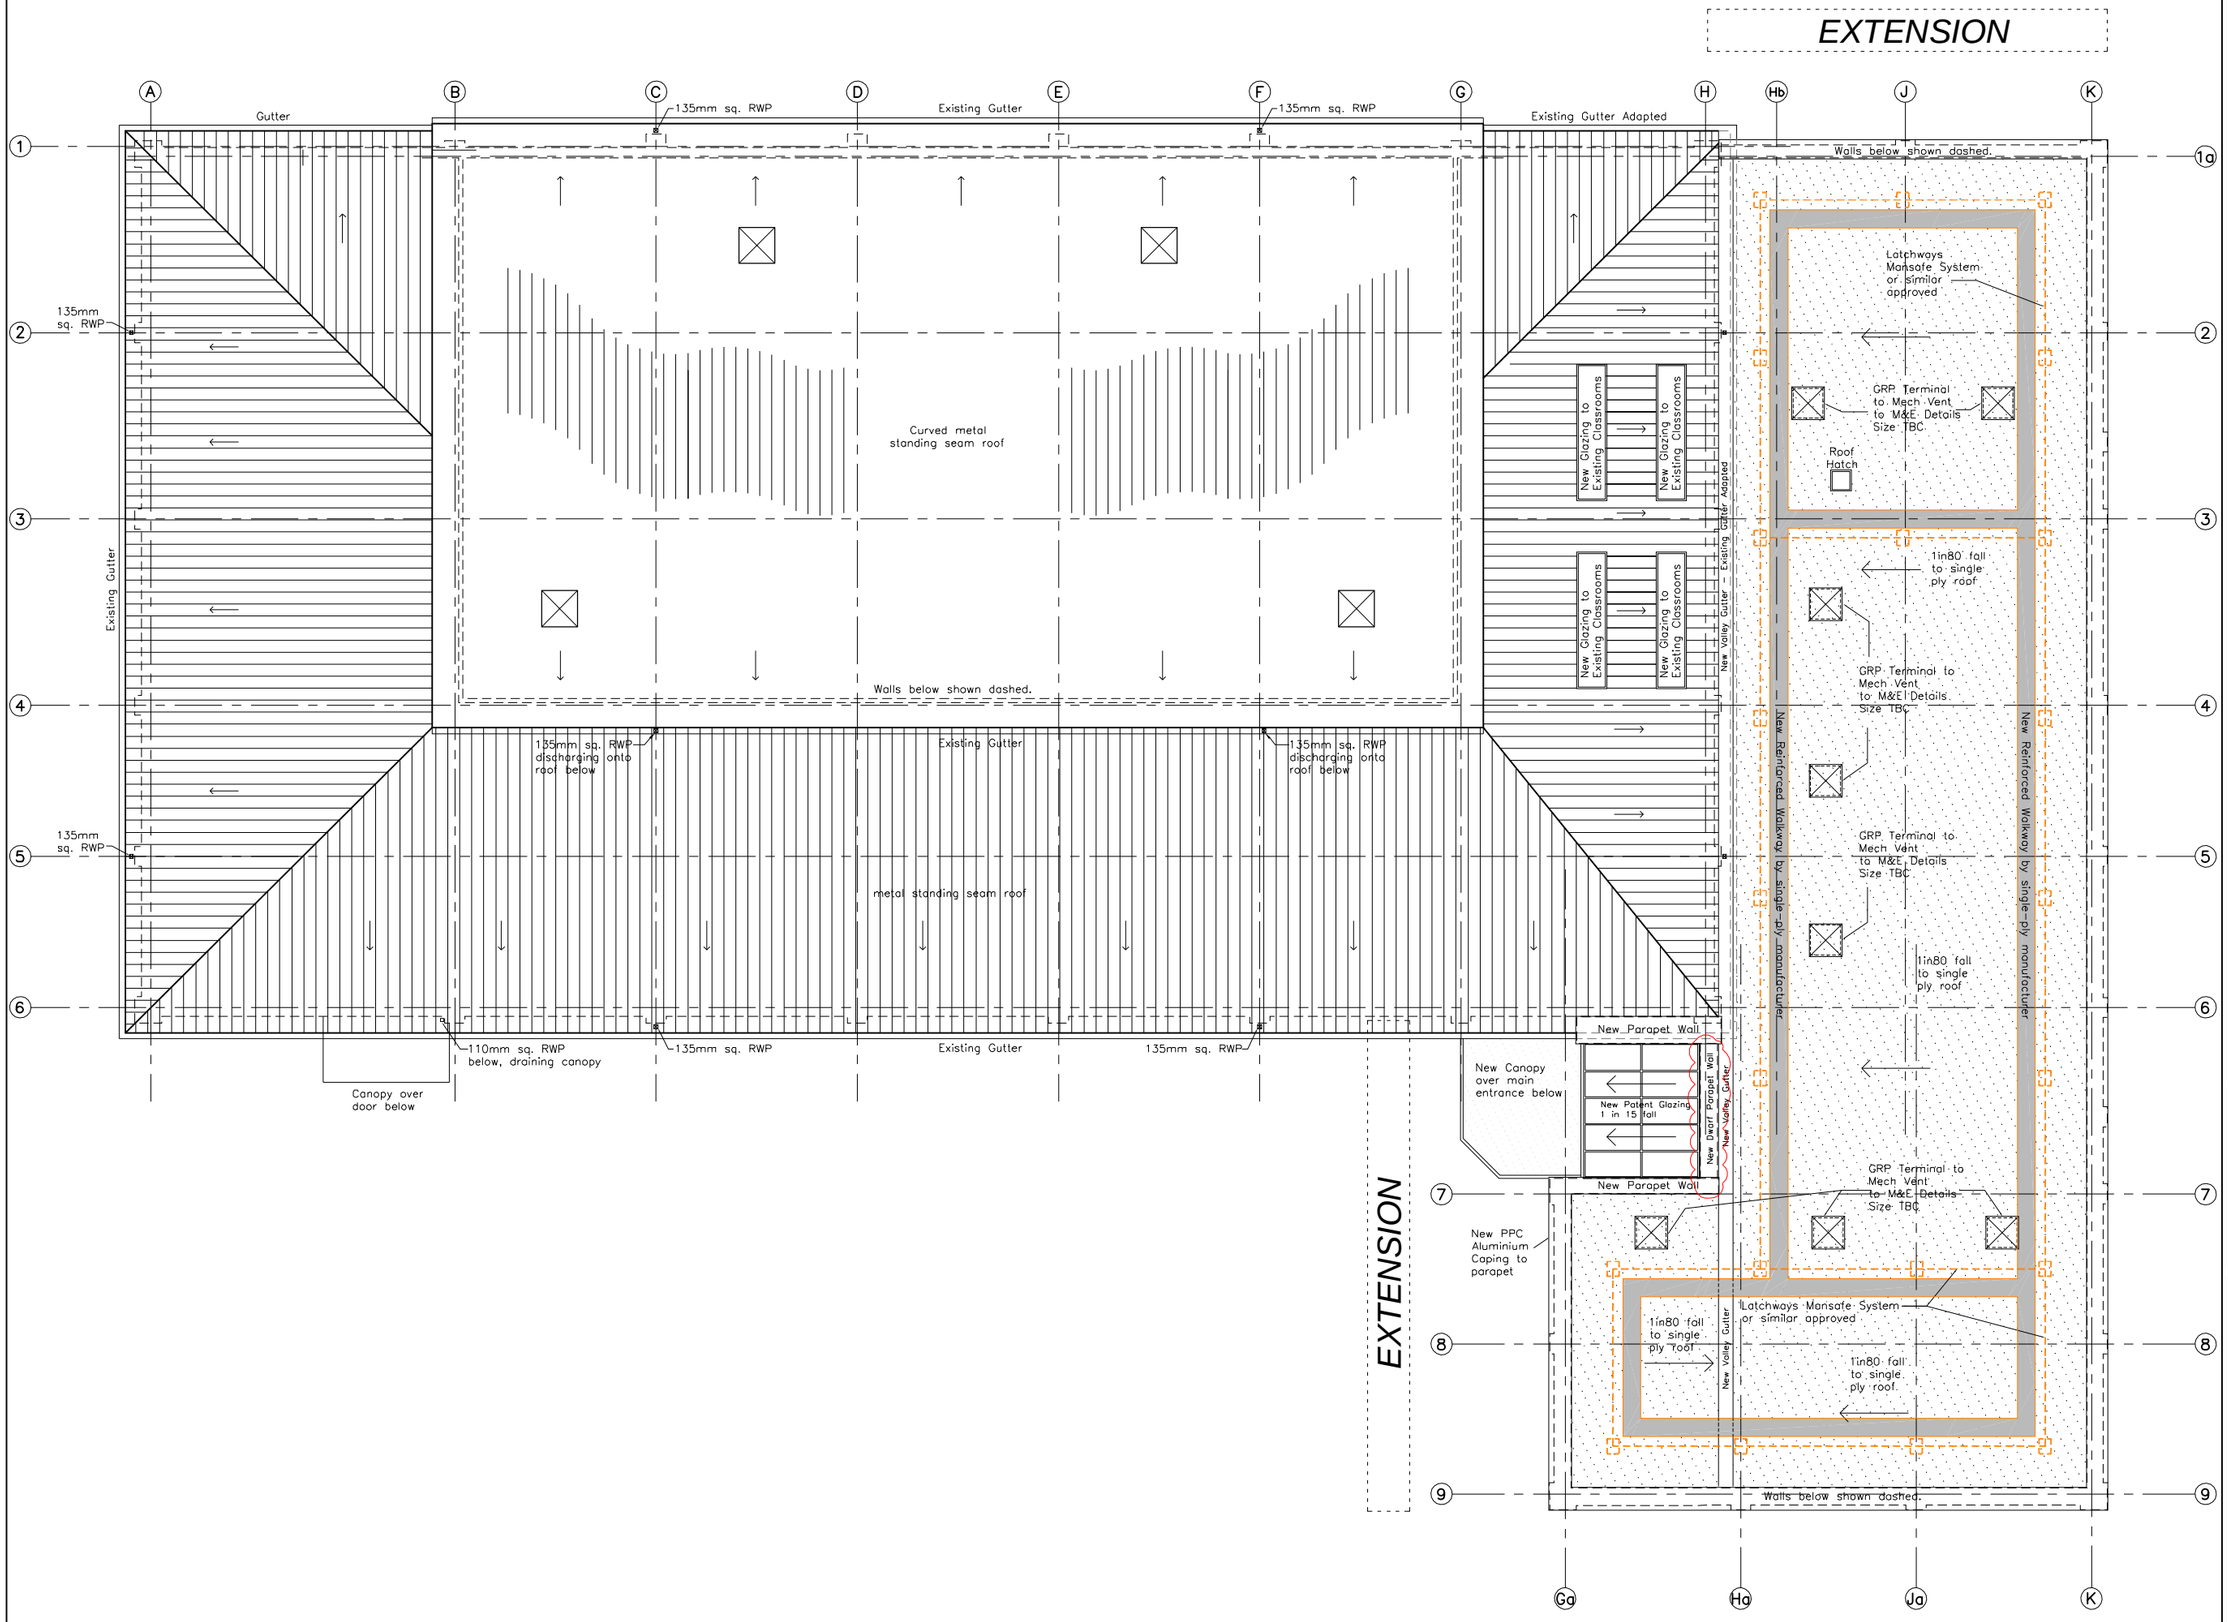



Do not scale from this drawing
The contractor is to check all dimensions on site and report any discrepancies to the architect
All rights described in chapter IV of the copyright, designs and patents act 1988 have been generally asserted

# PLANNING ISSUE

| | | | |
|---|---|---|---|
| G | 19-11-10 | Drawn: PH | Check: PP |

Issued for PLANNING

| | | | |
|---|---|---|---|
| F | 12-11-10 | Drawn: PH | Check: PP |

Issued for TENDER
Planar Glazing to breakout roof corrected
Parapet Wall Introduced Between Planar Glazing and Gutter
Latchways Mansafe System Added
Reinforced Walkway System Added

| | | | |
|---|---|---|---|
| E | 10-11-10 | Drawn: PH | Check: PP |

GRP Terminals for Mechanical Ventilation Added

| | | | |
|---|---|---|---|
| D | 27-10-10 | Drawn: PH | Check: PP |

Penthouse Louvres removed

| | | | |
|---|---|---|---|
| C | 21-10-10 | Drawn: PH | Check: PP |

Roof lights to classrooms 2 and 3 rotated

| | | | |
|---|---|---|---|
| B | 14-10-2010 | Drawn: PH | Check: PP |

Louvre Vents Added
Roof Access Hatch Added
Glazing to Student Break-out amended
Canopy to entrance amended
Cutaway of existing roof extended
Gridlines added
Fall to roof simplified

| | | | |
|---|---|---|---|
| A | 01-09-2010 | Drawn: PH | Check: PP |

Initial Issue

Fulcrum
2 Sidney Street
Sheffield S1 4RH

Telephone +44(0)114276165
Facsimile +44(0)1142799191
Website www.jeffersonsheard.com

Jefferson
Sheard
Architects

| | |
|---|---|
| Drawn PH | Check PP |

Project
Extension to Honeywell Sports Centre
Barnsley College

Drawing
Proposed GA Roof Plan

| | |
|---|---|
| Scale 1:200@A1 | Date 01-09-2010 |
| Ref. 0012 | Number 2103 |
| | Rev. G |