
53 WEST STREET HOYLAND S74 9AG


APPLICATION FOR PLANNING PERMISSION FOR EXTENSION TO FRONT ELEVATION

BY MR & MRS R. CLARKE

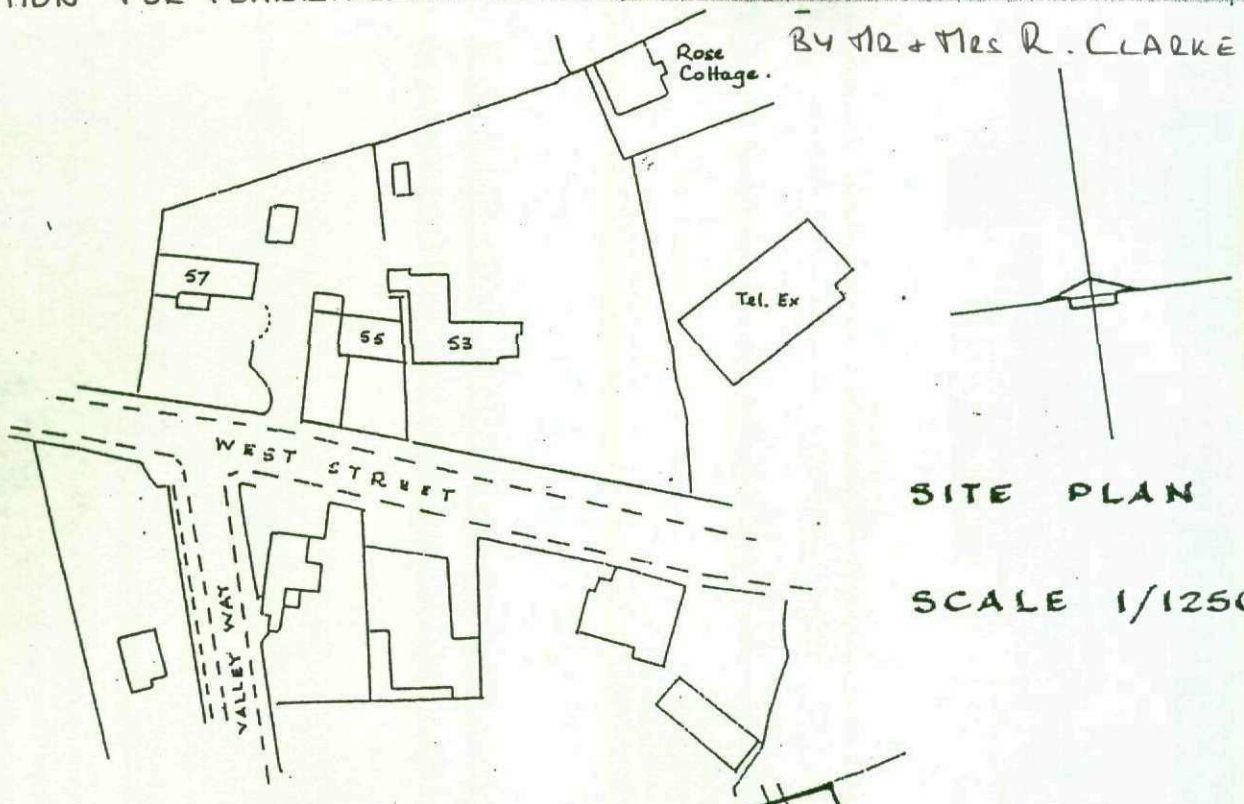

SITE PLAN

SCALE 1/1250.

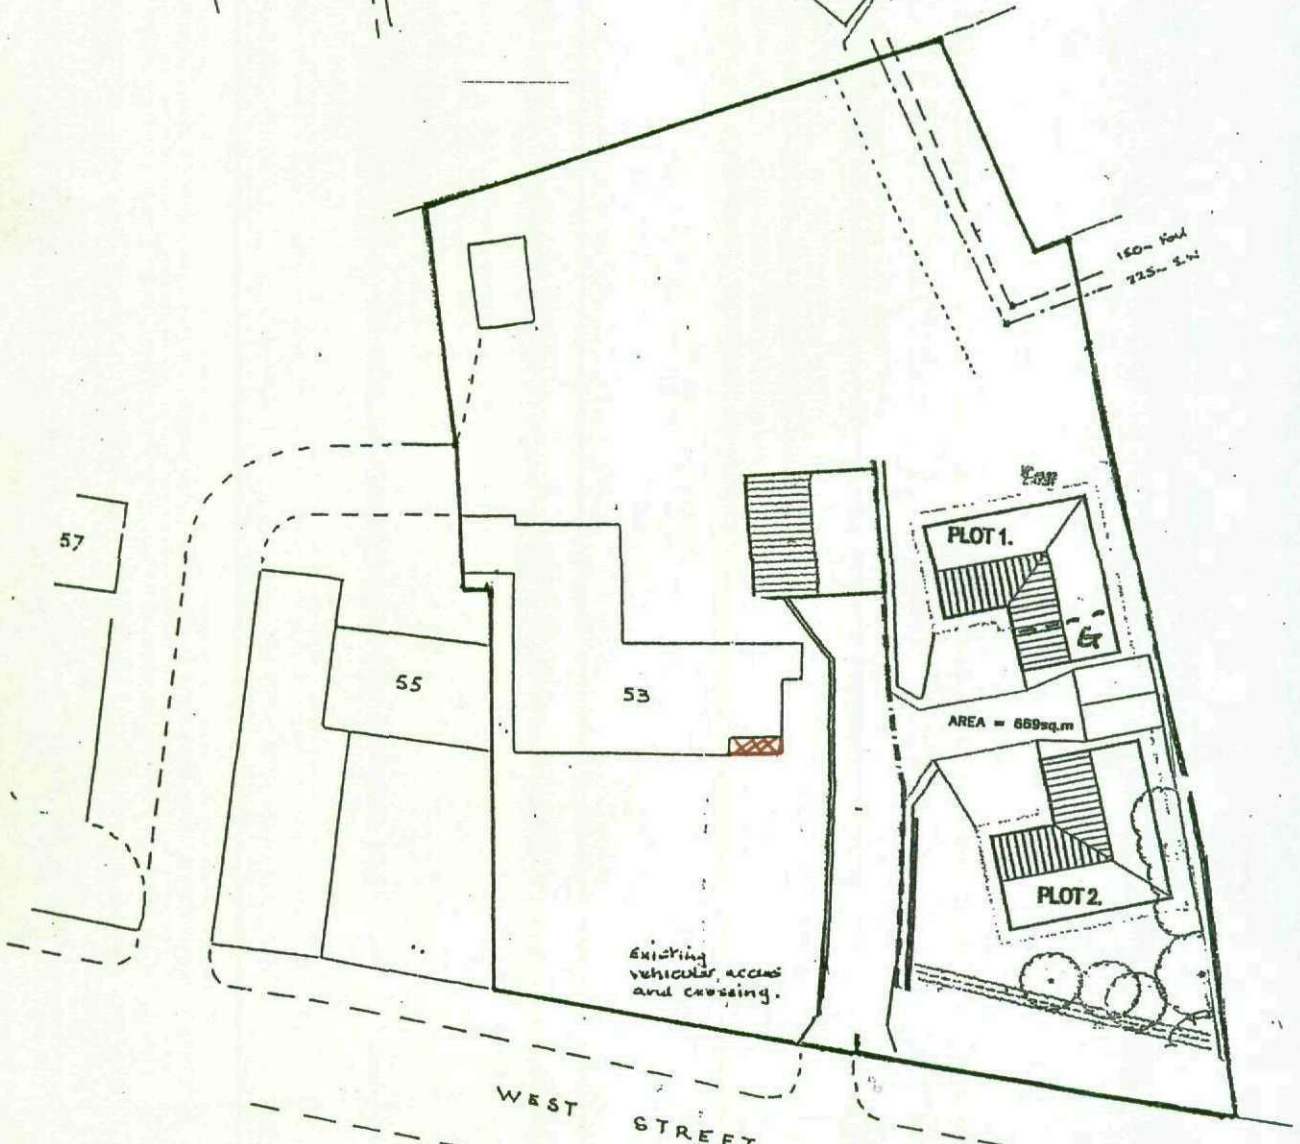


BLOCK PLAN 1/500.

PLANNING APPLICATION 53 WEST ST HOYLAND

SCALE 1:10


CURRENT LAYOUT AND NEW ELEVATION LINE

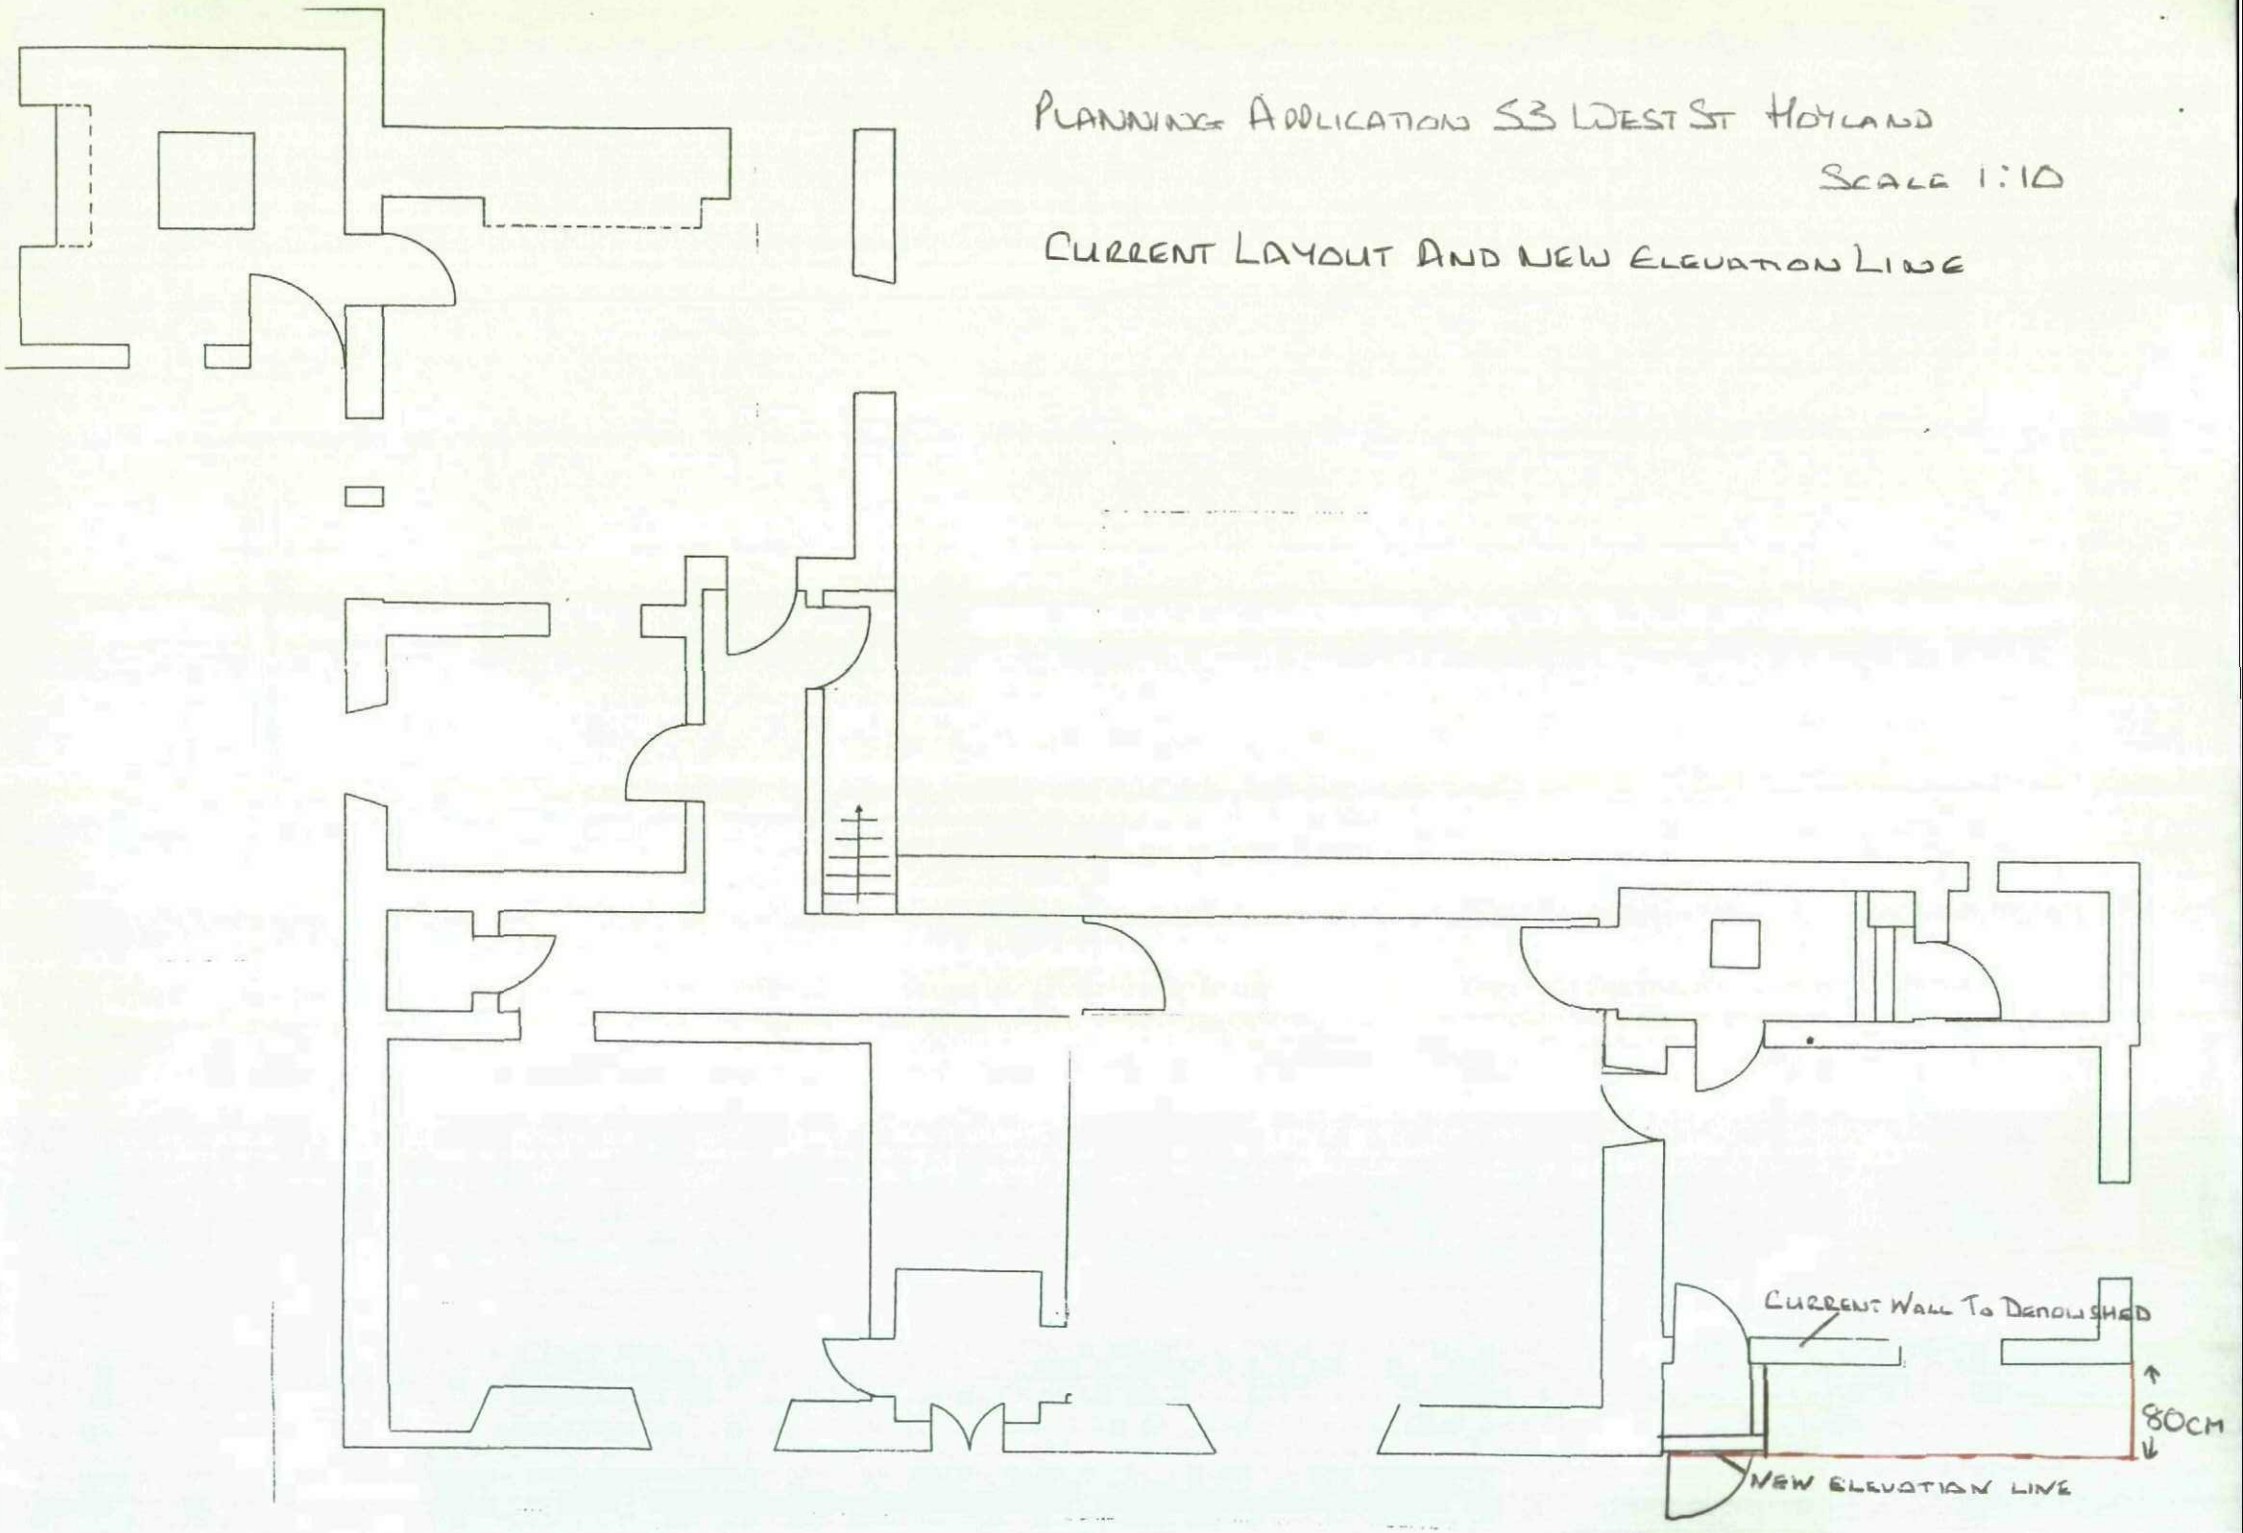

PLANNING APPLICATION WOODMOUSE 53 WEST STREET


HOYLAND SCALE 1:10

PROPOSED LAYOUT

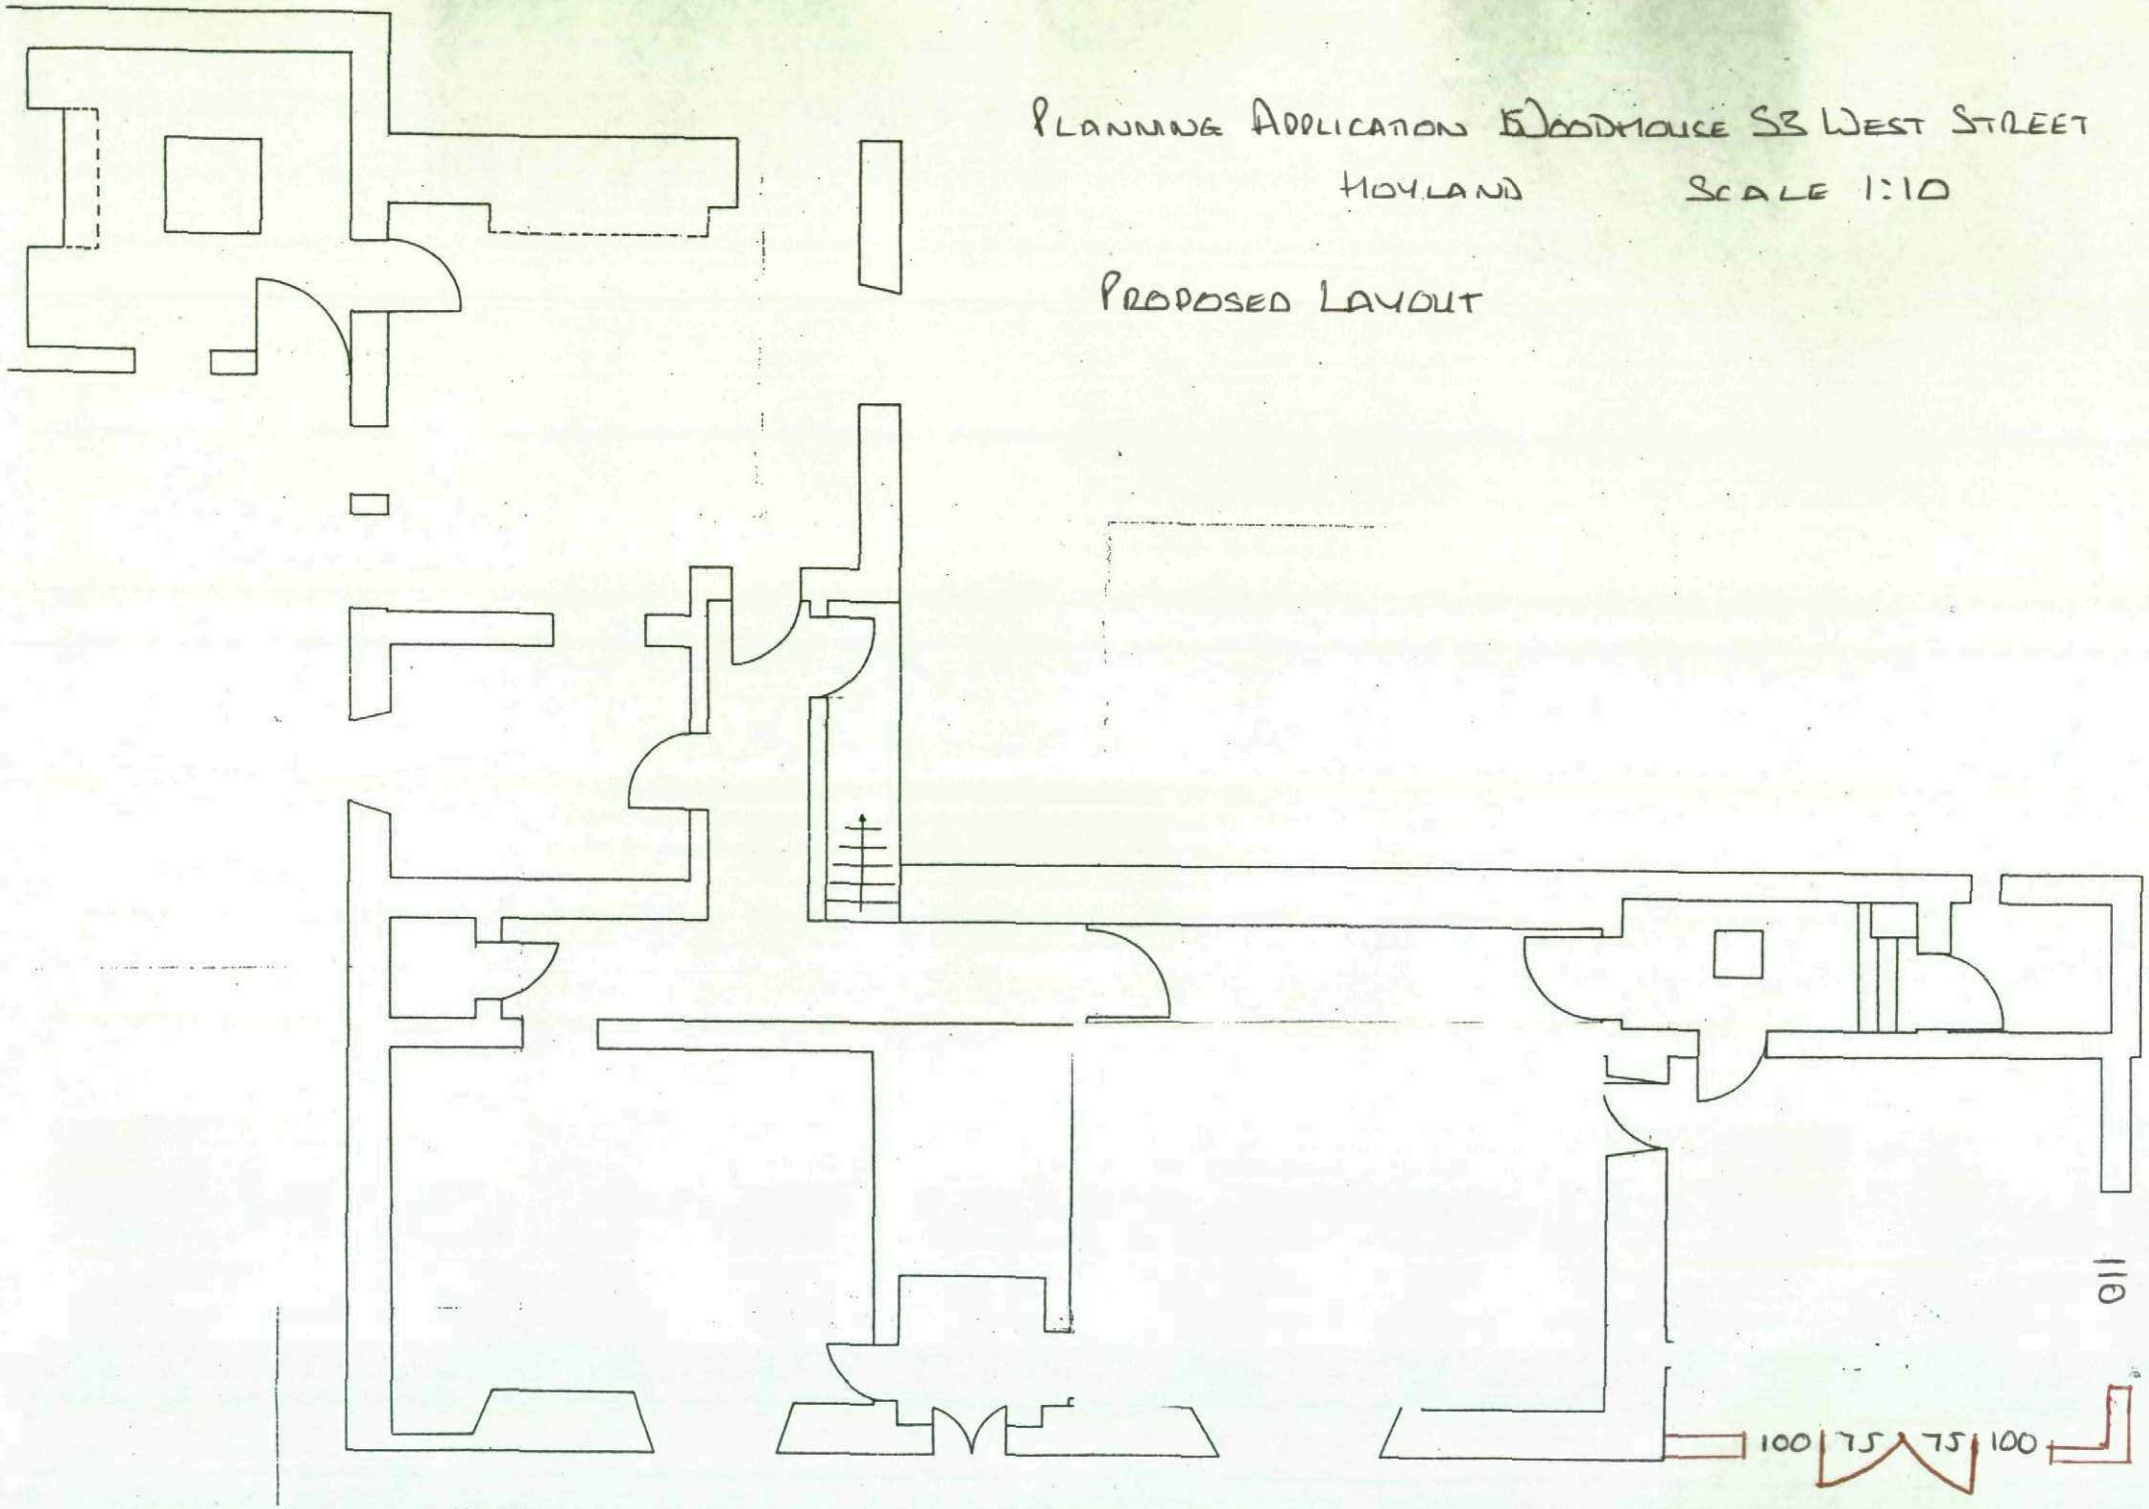


PLANNING APPLICATION 53 WEST ST. HOYLAND

CURRENT ELEVATION PLAN

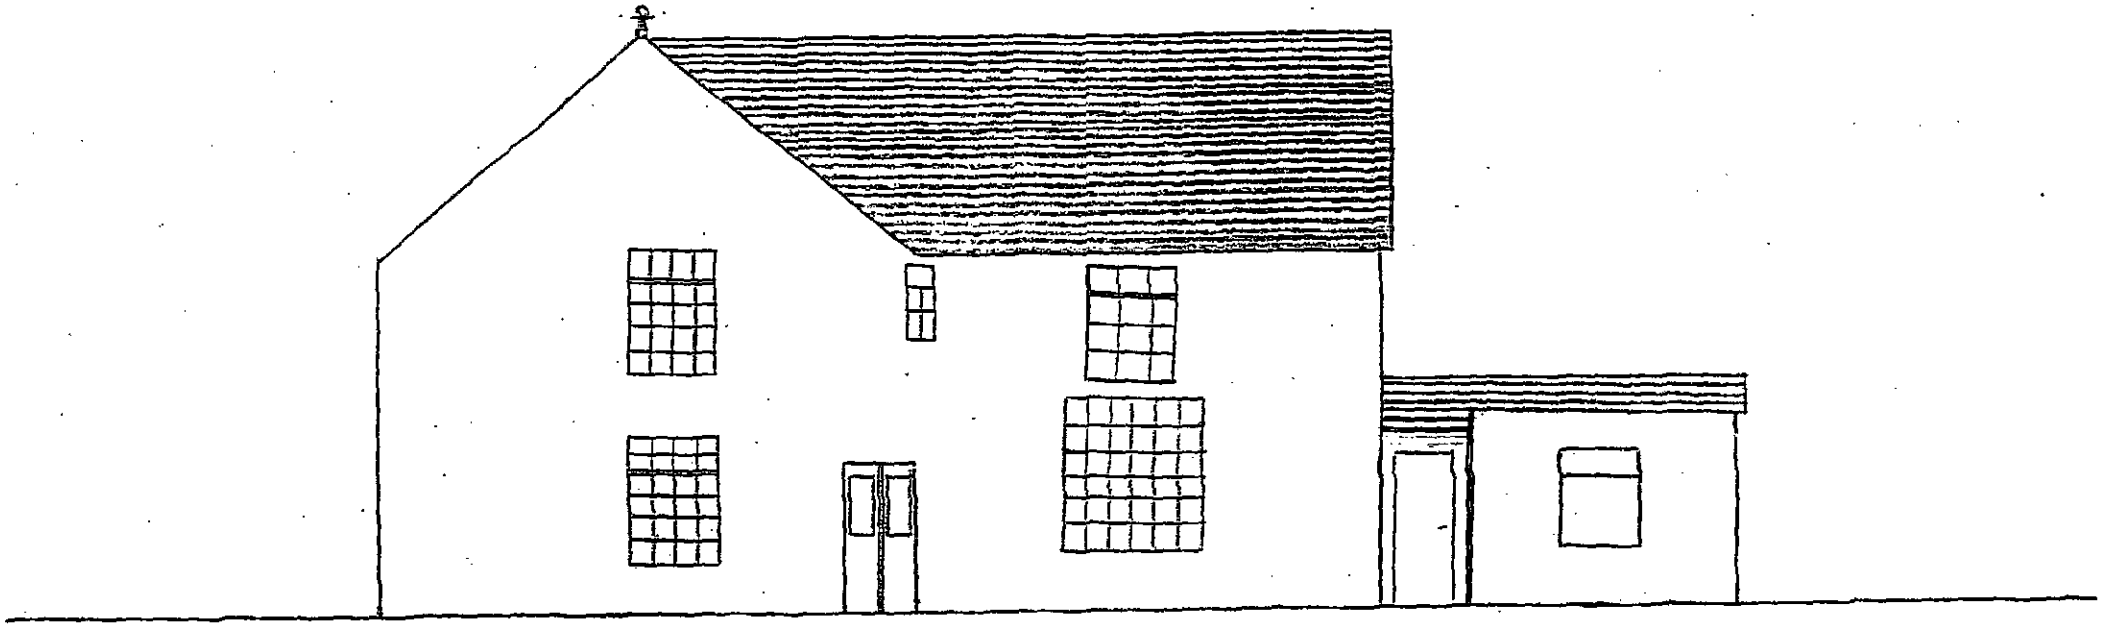


PLANNING APPLICATION 53 WEST STREET HOYLAND

PROPOSED ELEVATION OPTION A

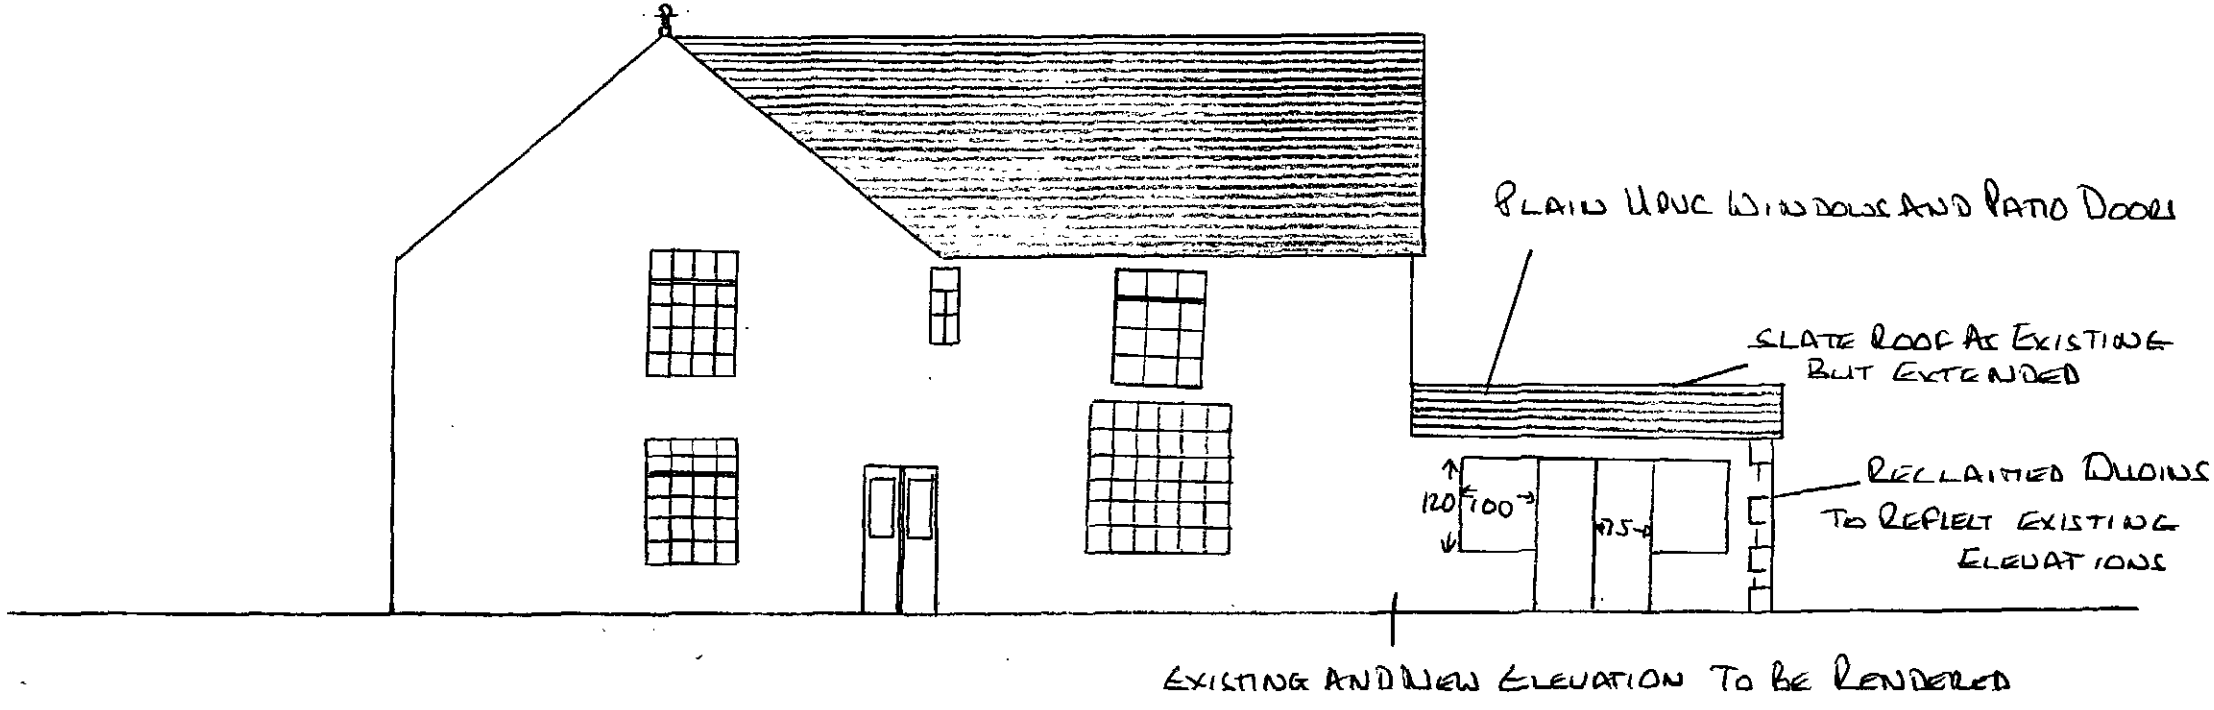

PLANNING APPLICATION 53 WEST ST HOYLAND
PROPOSED ELEVATION PLAN OPTION B

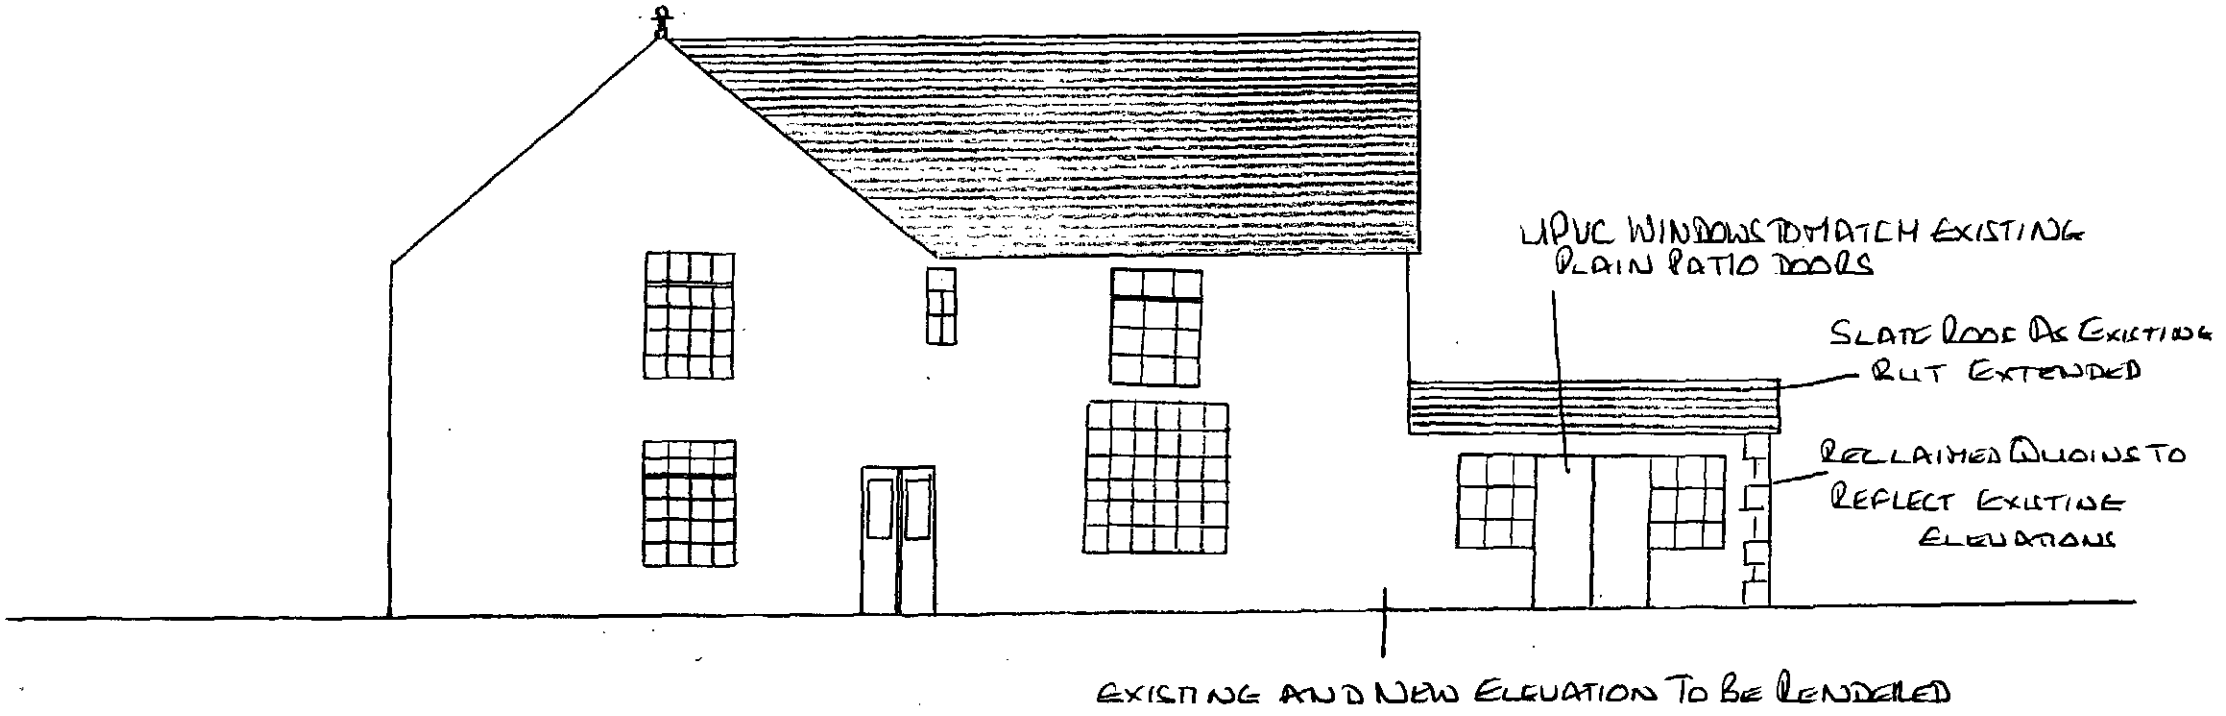

PLANNING APPLICATION 53 WEST ST HOYLAND

PROPOSED ELEVATION OPTION C

