


A3 size sheet

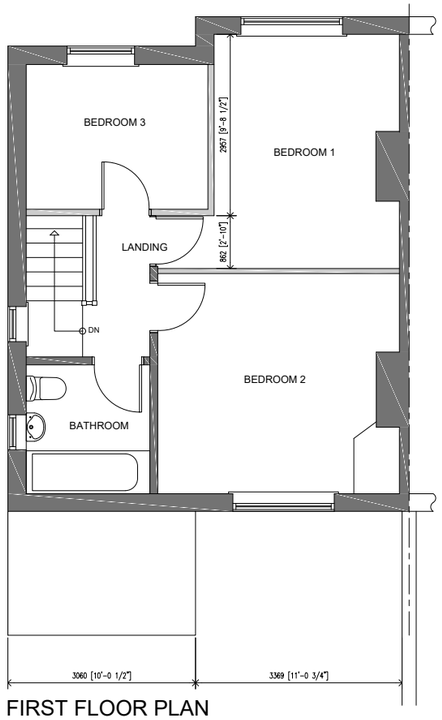


FIRST FLOOR PLAN
Scale 1:100

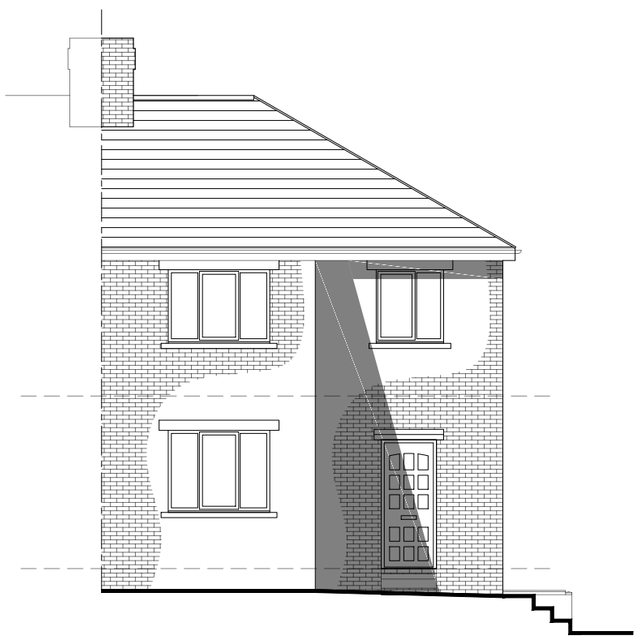

FRONT ELEVATION
Scale 1:100

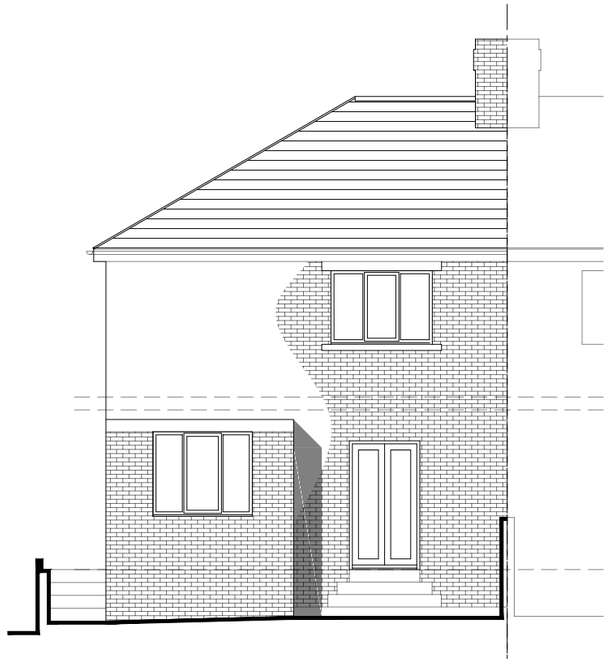


REAR ELEVATION
Scale 1:100

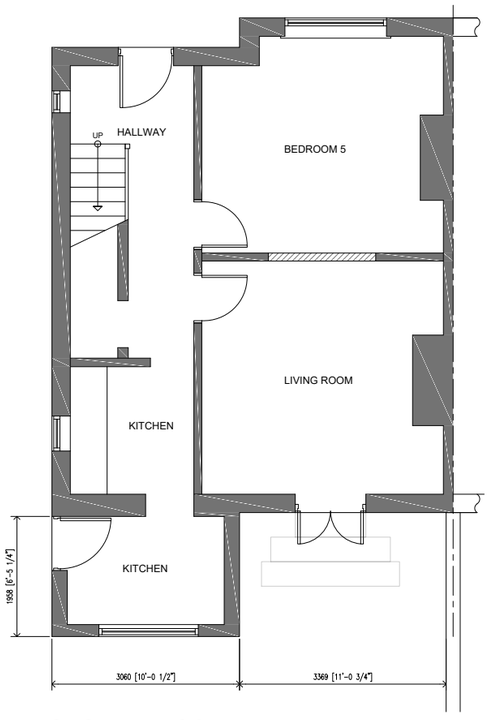


GROUND FLOOR PLAN
Scale 1:100

EXISTING

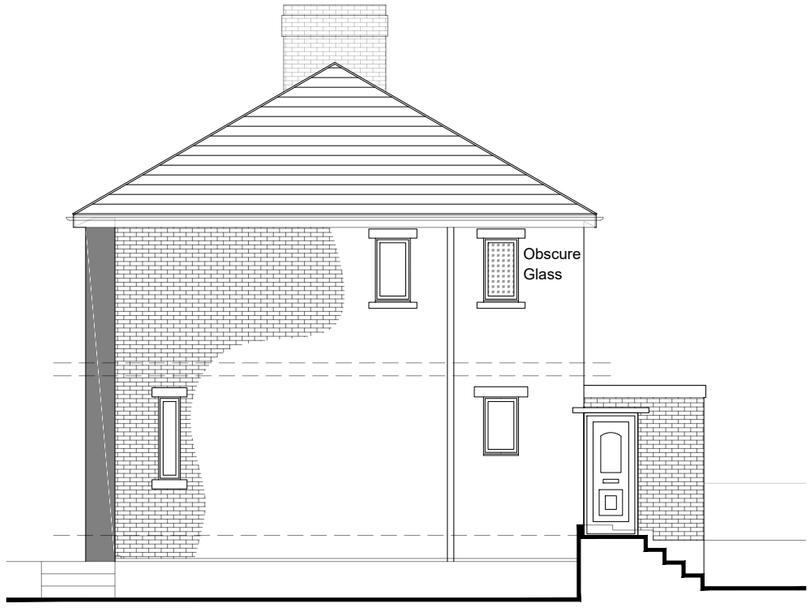

SIDE ELEVATION (R)
Scale 1:100

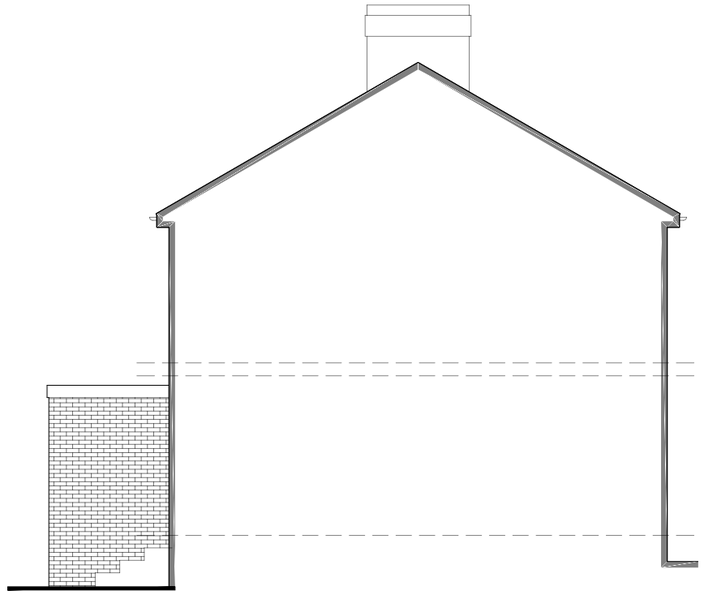

SIDE ELEVATION (L)
Scale 1:100

Rev:	Date:	Description:	By:

07762656187
steven@drawit.biz
www.drawit.biz
15 Medway Close
Barugh Green
Barnsley
S75 1NY

Purpose: PLANNING

Status: EXISTING
Dwg of: PLANS & ELEVATIONS

Client:
Mr & Mrs Harrop

Site Address:
5 Mell Avenue, Hoyland
Barnsley S74 9HF

Project:
Proposed two storey rear and single storey lean-to extensions

Drawn by:	Date:	Rev:
SH	09/09/2017	
Scale: 1:100	Dwg No: 1716_102	