



01 Proposed Front Elevation
Scale 1:50 @ A0

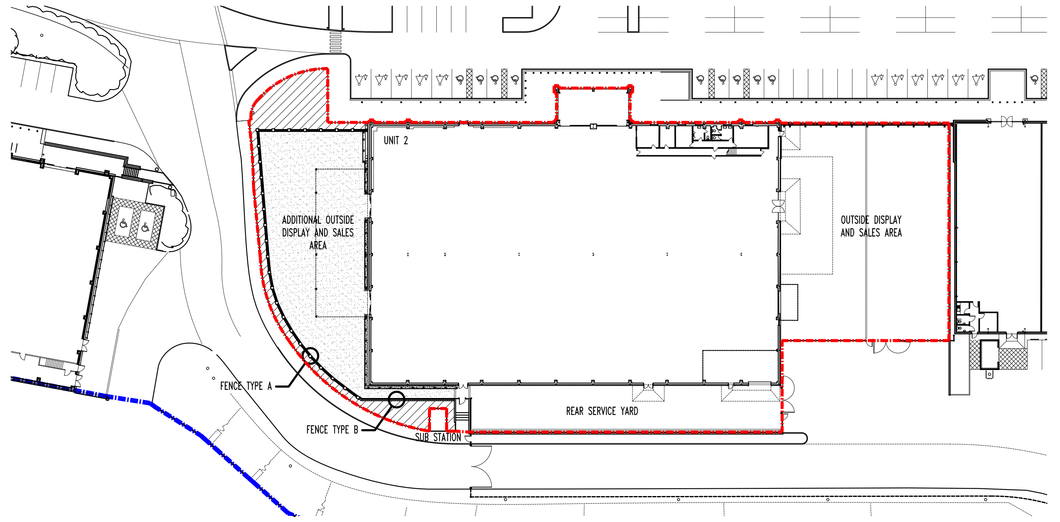

04 Proposed Key Plan
Scale 1:500 @ A0

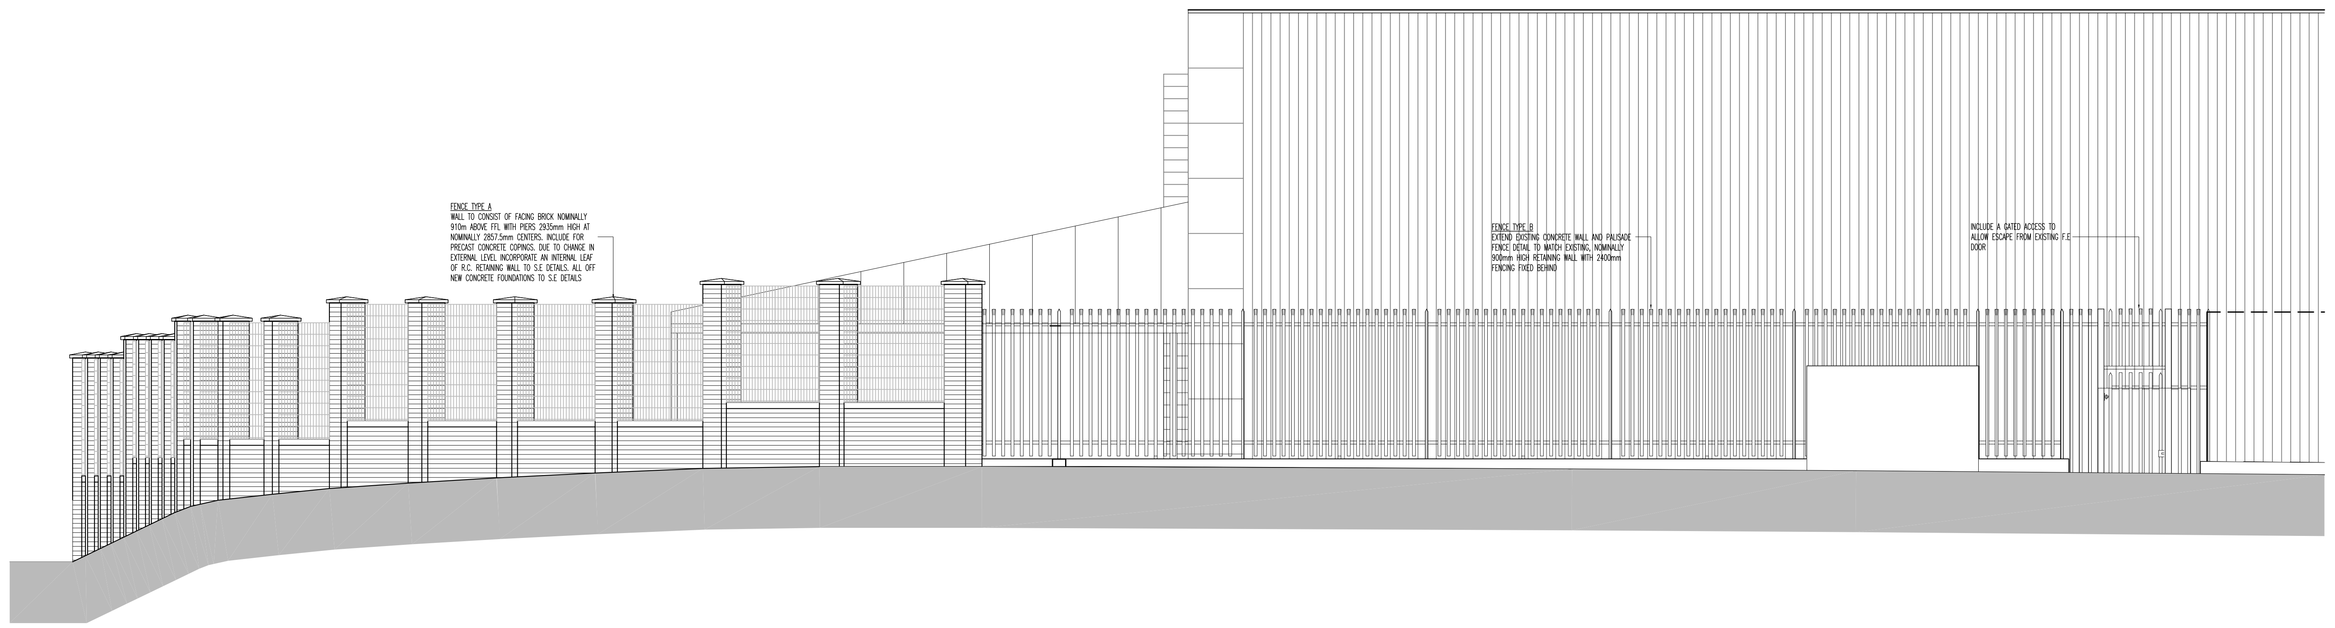

02 Proposed Rear Elevation – Dryden Road
Scale 1:50 @ A0

05 Fence Type A
Scale 1:20 @ A0

05 Fence Type B
Scale 1:20 @ A0

03 Proposed Gable Elevation – Dryden Road
Scale 1:50 @ A0

Rev	Description	Date	By	Chk

Status: Planning ■ Tender □ Construction □ As Built □
Purpose for Issue: PLANNING

Client
PEEL DEVELOPMENTS (UK) LTD

Contract
UNIT 2
HARBOROUGH HILL ROAD
BARNSLEY

Drawing
PROPOSED GARDEN CENTRE
WALL DETAILS

bateandtaylor architects
www.bate-taylor.co.uk
macintosh house
4a cambridge street
manchester m1 5gg
tel: 0161 236 0999
fax: 0161 236 0404
mail@bate-taylor.co.uk

Drawing No.	MH733-106	Revision	/
Scales	1:50 @ A0	Date	FEB '12
Drawn	PR	Checked	GB

This drawing is the copyright of the Architect and may not be reproduced without licence.
DO NOT scale from this drawing.