NOTE: This drawing is the copyright of the company and must not be reproduced or used without permission. Annotated dimensions are to be taken in preference to scaled dimensions and site dimensions must be checked before work commences.

This drawing is for illustrative purposes only. All drawings must be reviewed and approved by contractor, builder, engineers, including structural, electricians, fire engineers, professionals and officers for buildability, stability, planning, regulations and safety.

0 1 2 3 4 5 6 7 8 9 10m


1:100


0 10 20 30 40 50m

1:1250

N

TITLE BOUNDARY

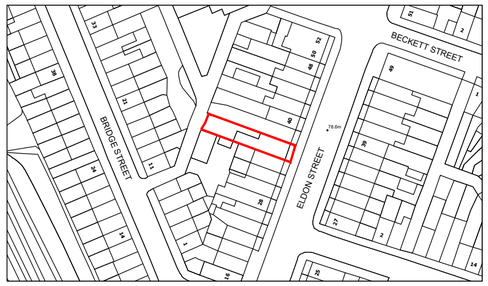

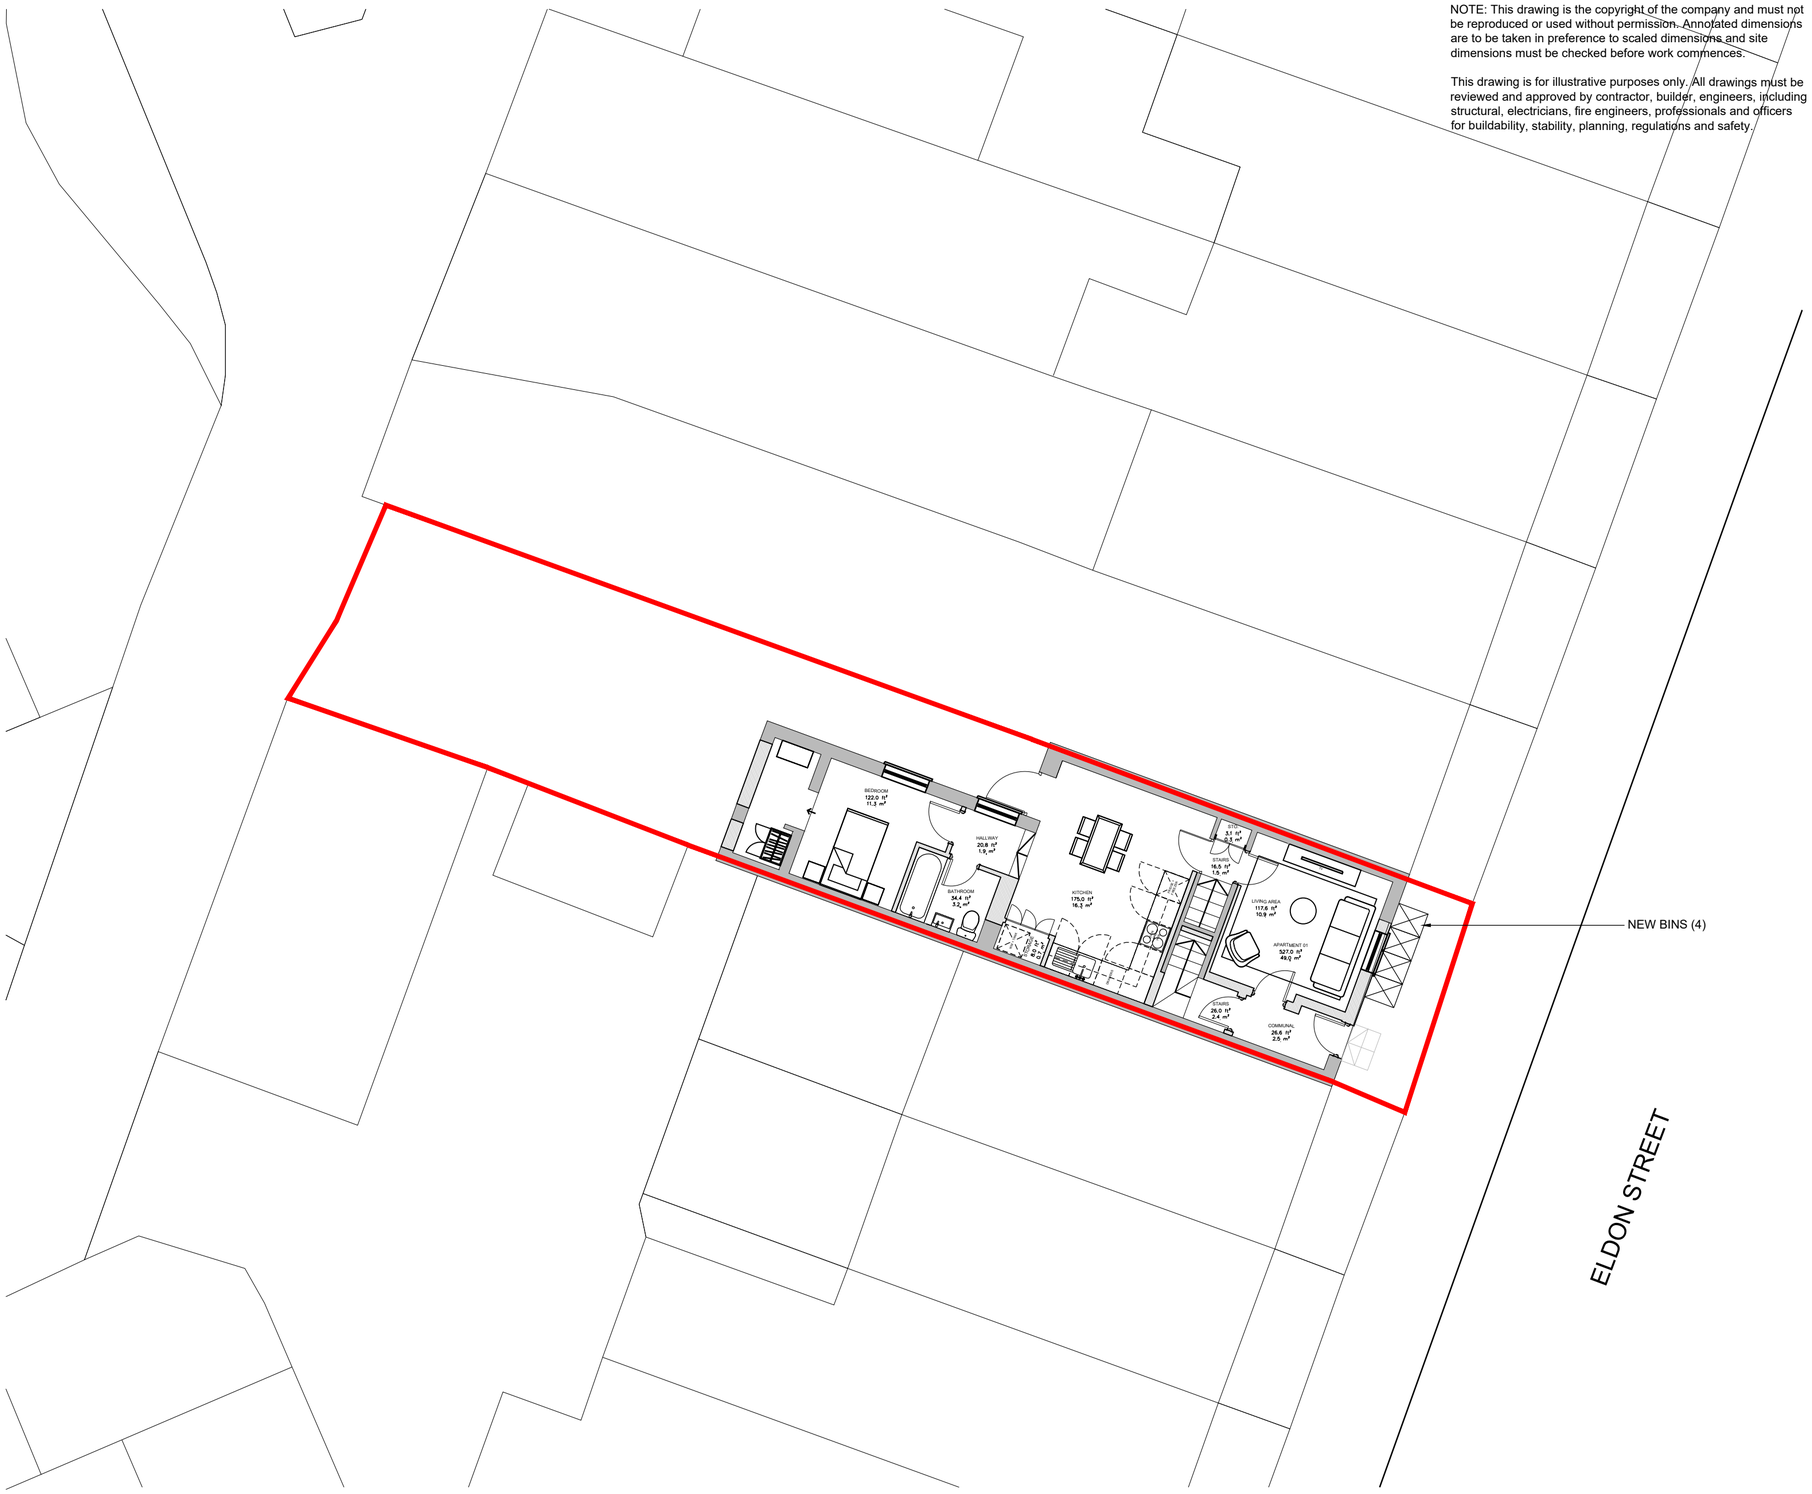

PROPOSED SITE PLAN

LOCATION PLAN - 1:1250 @ A2

SITE PLAN - 1:100 @ A2

ELITE DWELLINGS

LOCATION PLAN

SCALE VARIES @ A2

REV A

PLANNING

PROJECT NAME: 36 ELDON STREET NORTH, BARNSLEY, S71 1LG

PROJECT NUMBER: ED-25-2024

DRAWING NUMBER: 999-LP