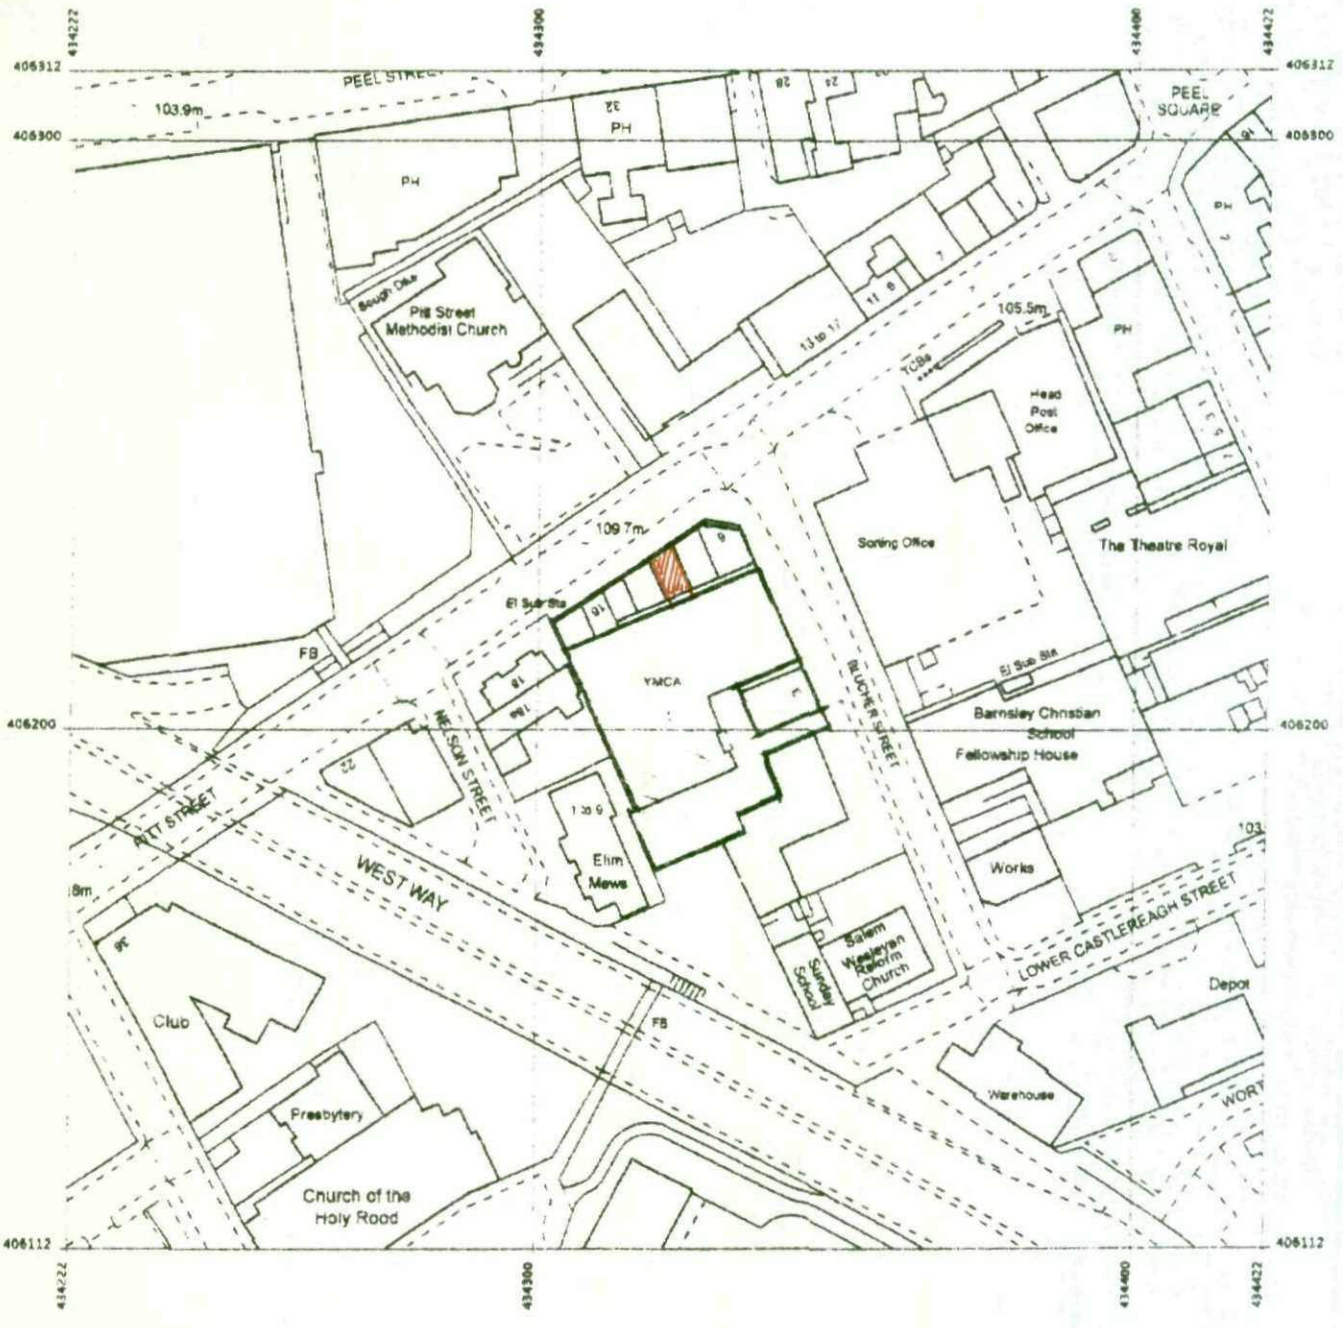


Produced 07 Sep 2009 from the Ordnance Survey National Geographic Database and incorporating surveyed revision available at this date. Reproduction in whole or part is prohibited without the prior permission of Ordnance Survey. © Crown Copyright 2006.

Ordnance Survey and the OS Symbol are registered trademarks of Ordnance Survey, the national mapping agency of Great Britain.

The representation of a road, track or path is no evidence of a right of way. The representation of features as lines is no evidence of a property boundary

Metres
0 10 20 30 40 50


1:1250


Supplied by: **Stanfords**
Reference: OI98959
Centre coordinates: 434322 406212


N

1 BLUCHER STREET
BARNSLEY
S70 1AP


PROPOSED NEW ROLLER SHUTTER TO 10 PITT ST.

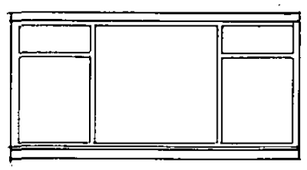

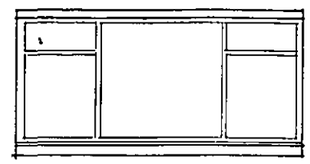

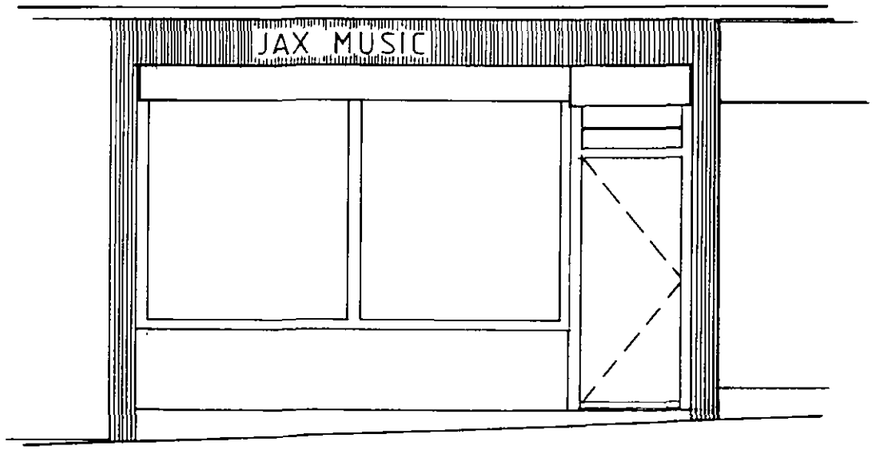

EXISTING FRONT ELEVATION

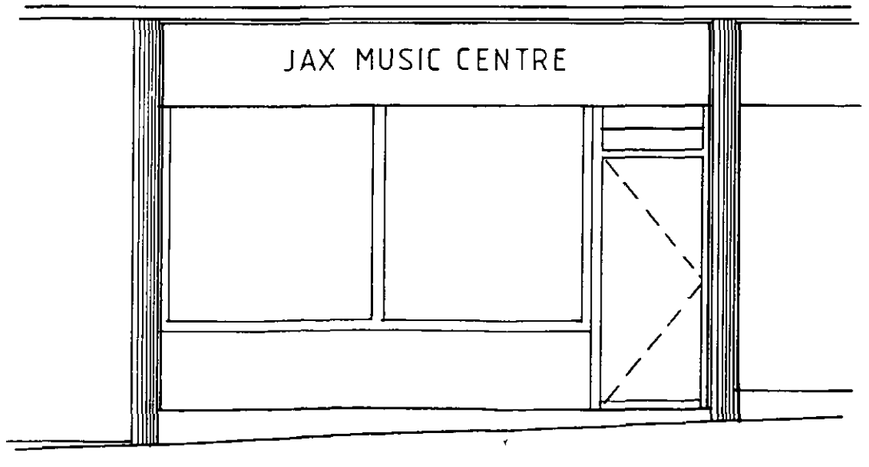

PROPOSED FRONT ELEVATION

NOTES:

All dimensions must be checked on site and not scaled from this drawing.

Client: JAX MUSIC

Job Title: 10 PITT ST BARNSLEY

Scale: 1:50

Drawn by: PG

Date: 9/2/10

Drawing Title: ELEVATIONS

Drg No.: PG 102

Rev:

A PRODUCT OF THE UNO RANGE - ARCHITECT CAT. No. 7313

420x297mm A3