
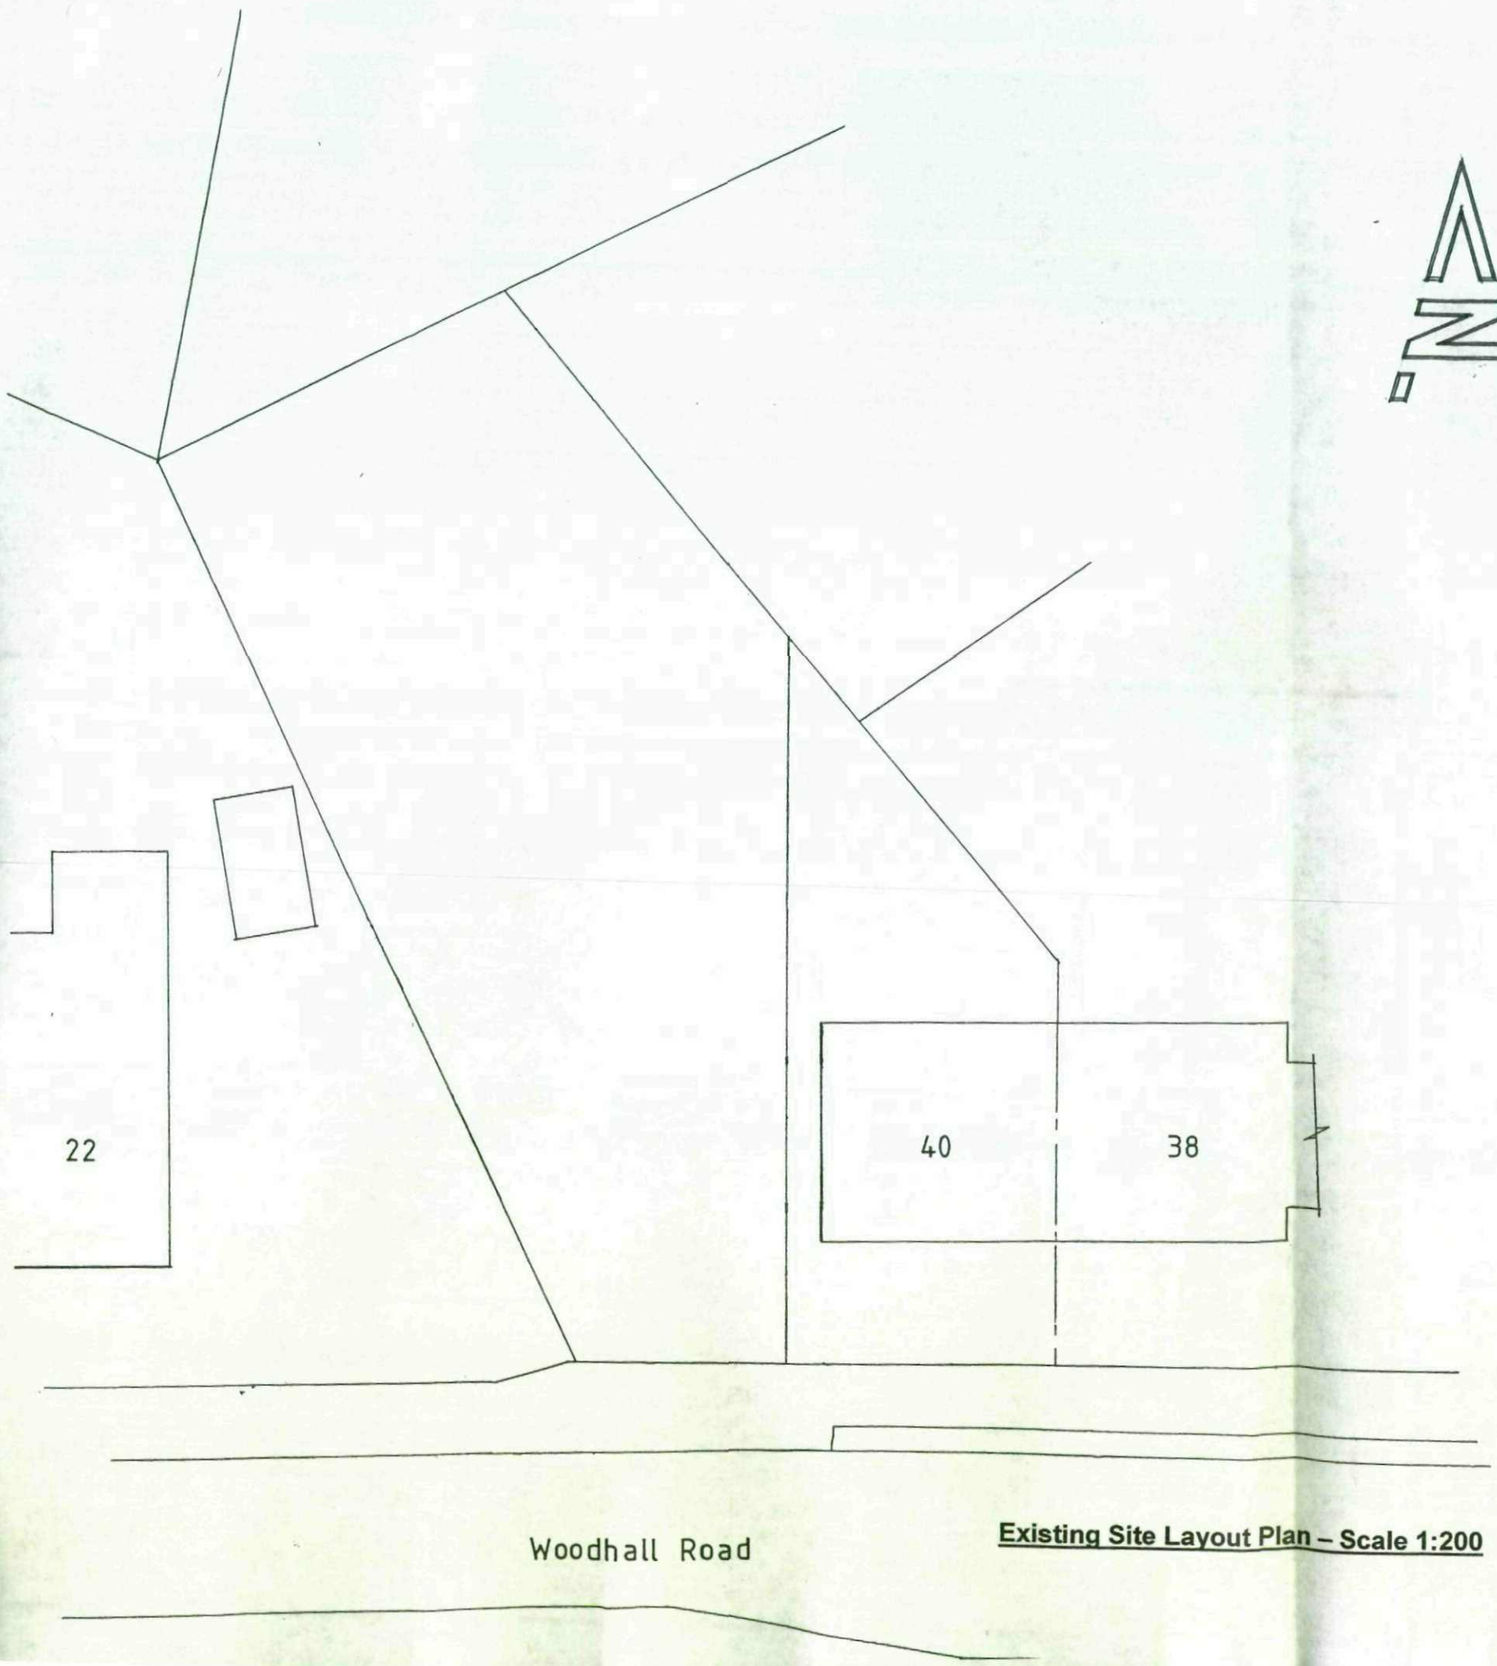


Existing Site Layout Plan – Scale 1:200

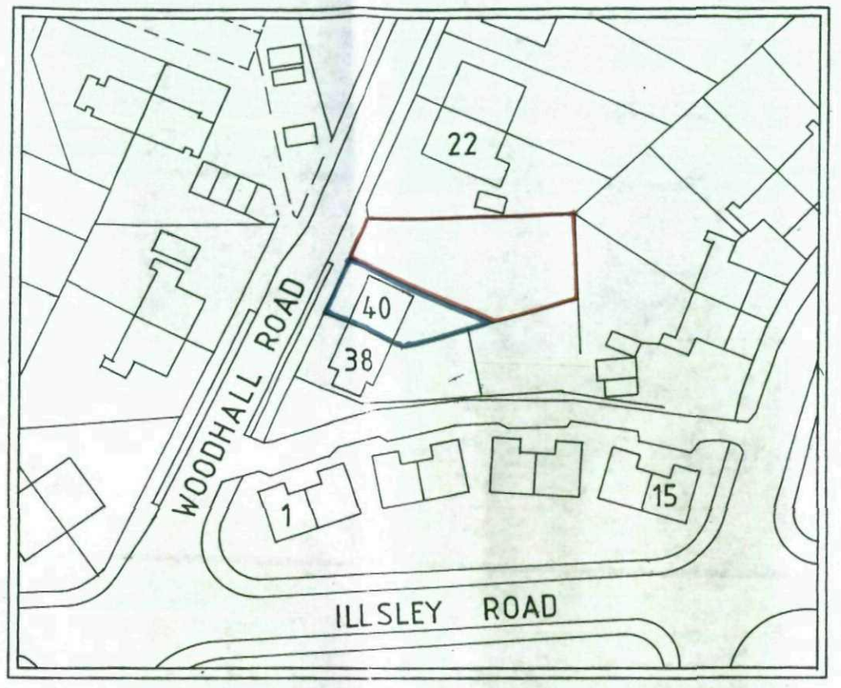



Site Location Plan – Scale 1:1000

Proposed Construction of Detached Dwelling, Adjoining 40, Woodhall Road, Darfield.

Applicants: Mr & Mrs S Hawkins

Proposed Site Layout Plan – Scale 1:200

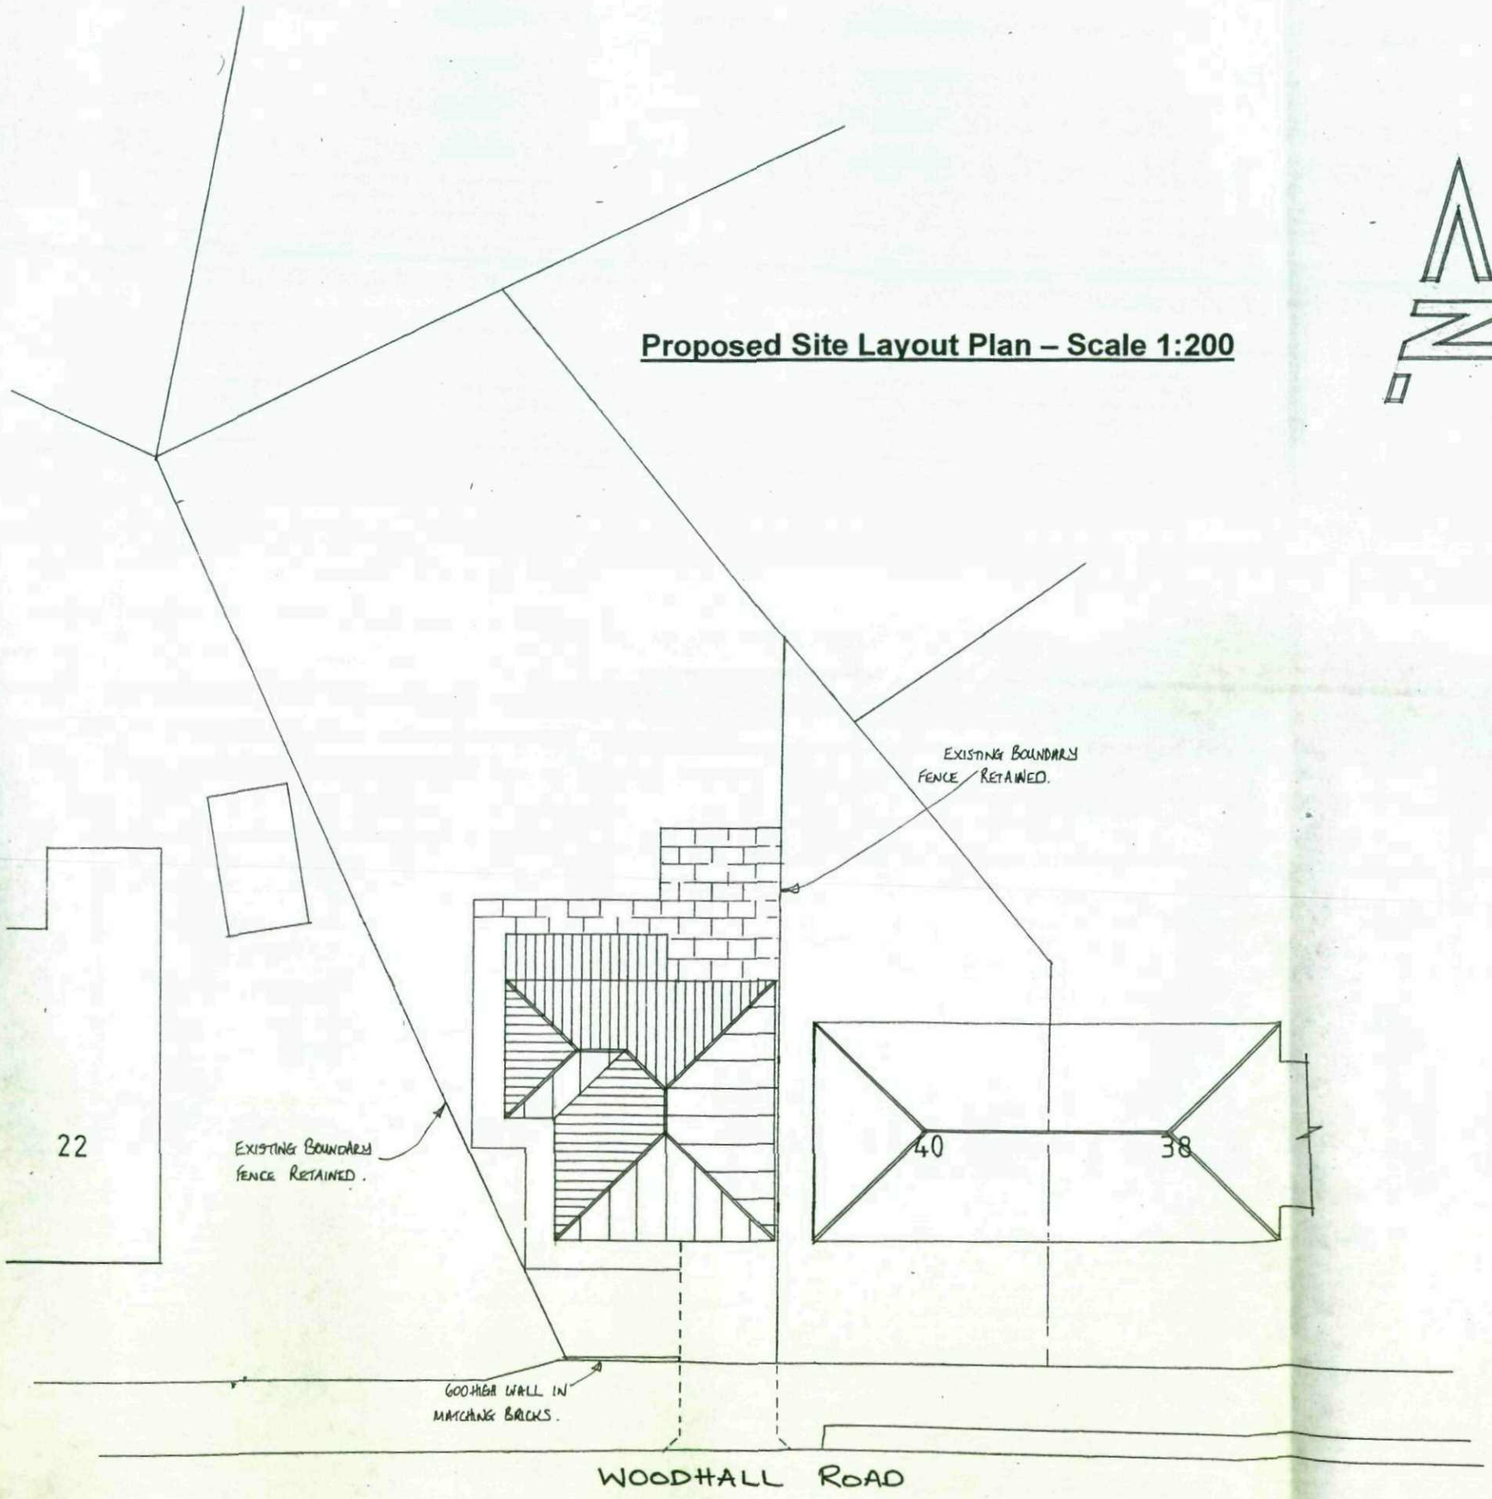

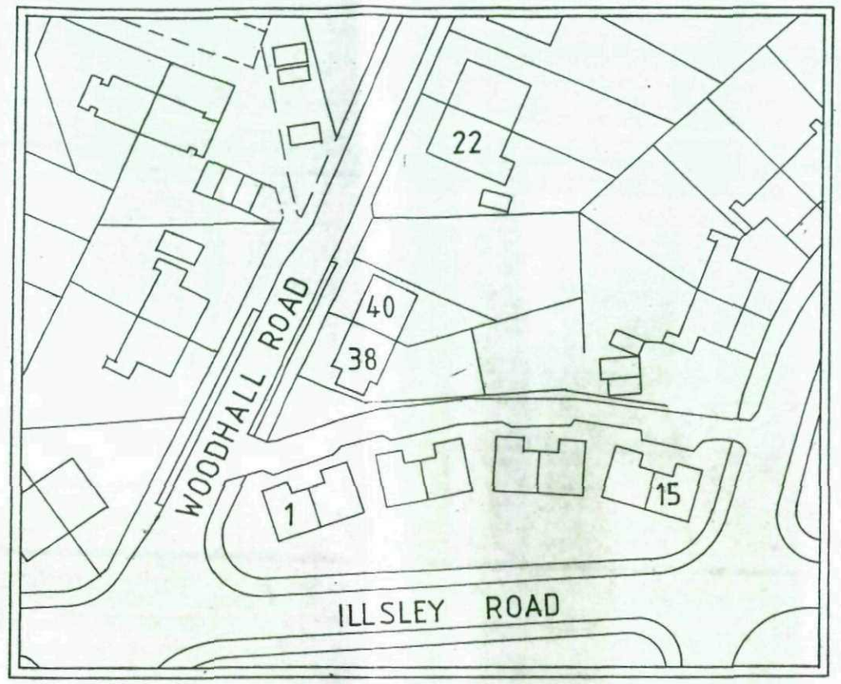


Site Location Plan – Scale 1:1000


Proposed Construction of Detached Dwelling, Adjoining 40, Woodhall Road, Darfield.

Applicants: Mr & Mrs S Hawkins

20081084

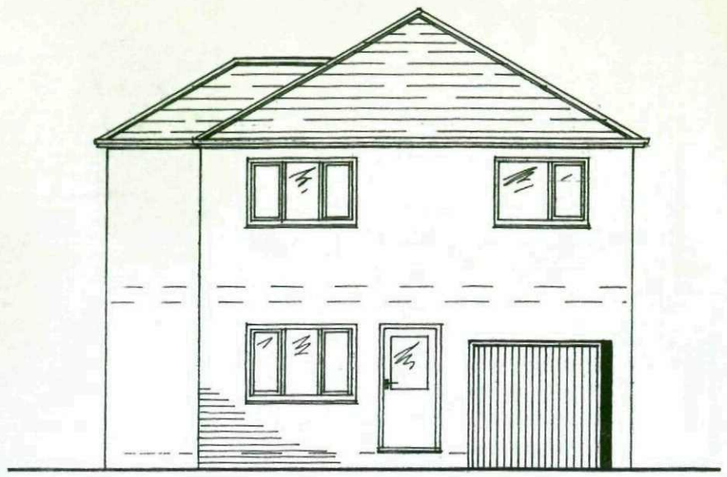


Proposed Front Elevation

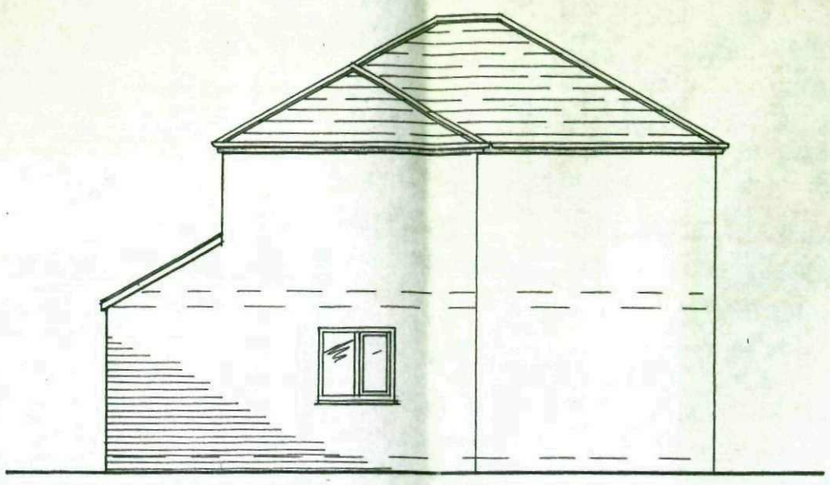

Proposed Side Elevation



Proposed Rear Elevation

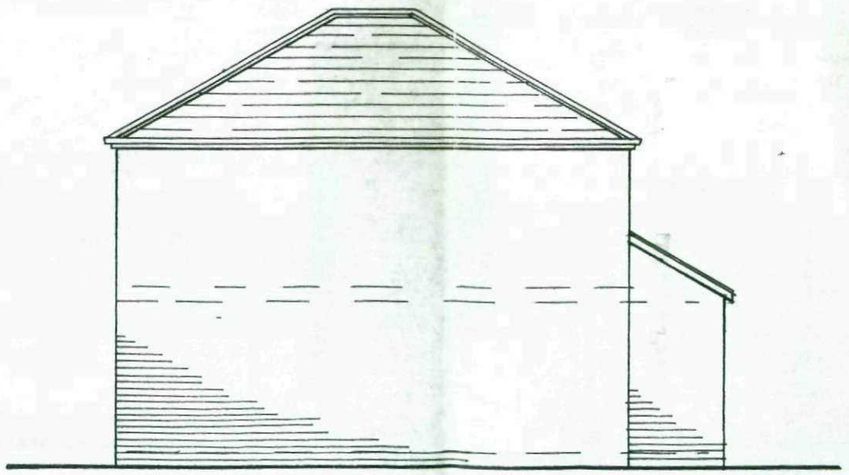


Proposed Side Elevation


PLAN SCALE 1:100

Proposed Construction of Detached Dwelling, Adjoining 40, Woodhall Road, Darfield.

Applicants: Mr & Mrs S Hawkins

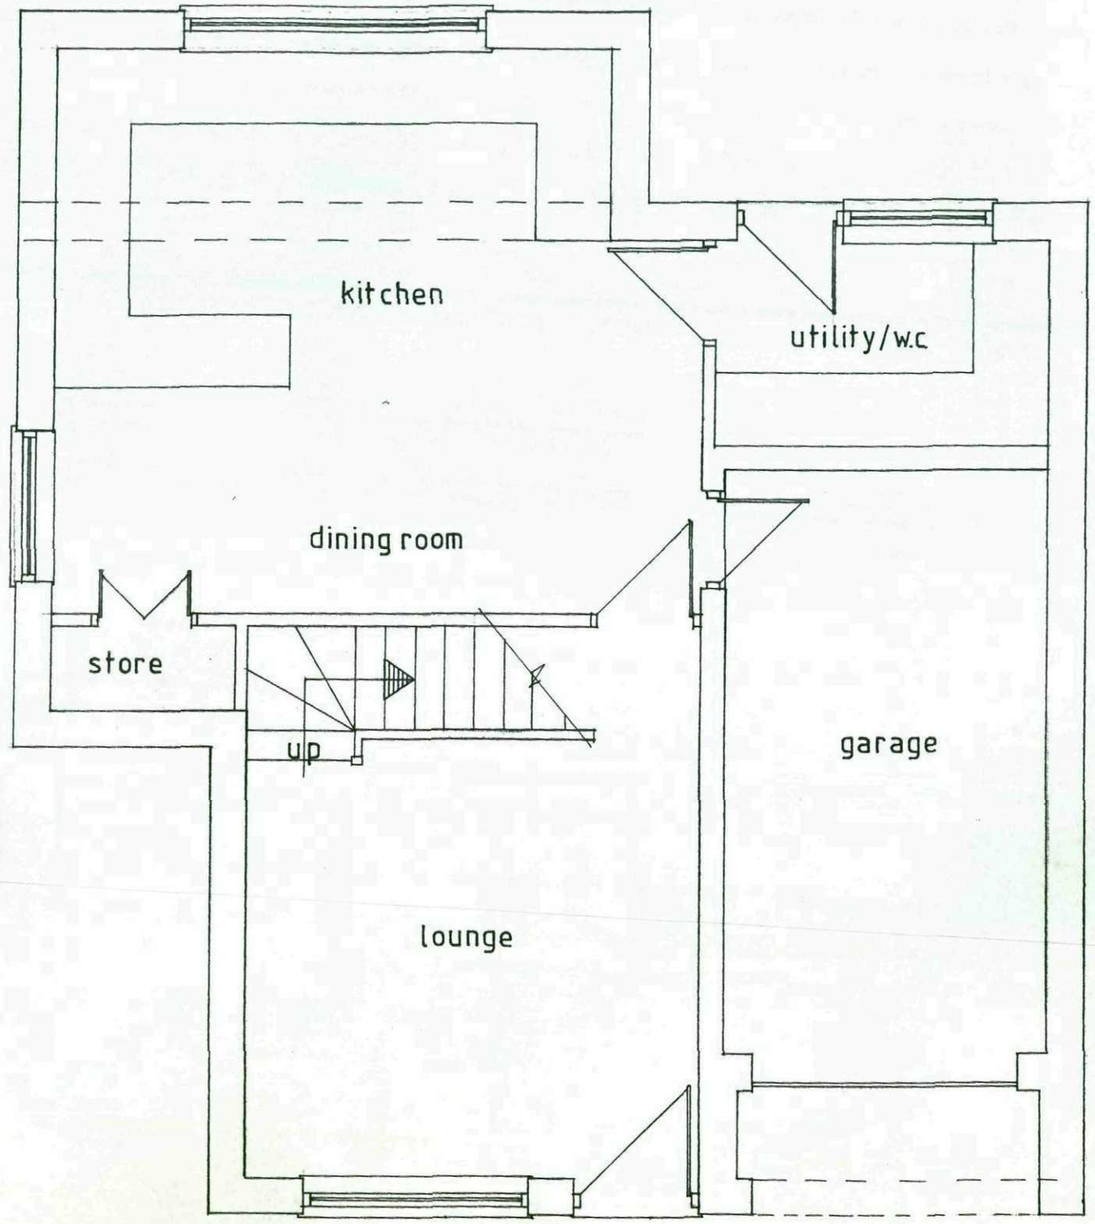

Proposed Ground Floor Plan

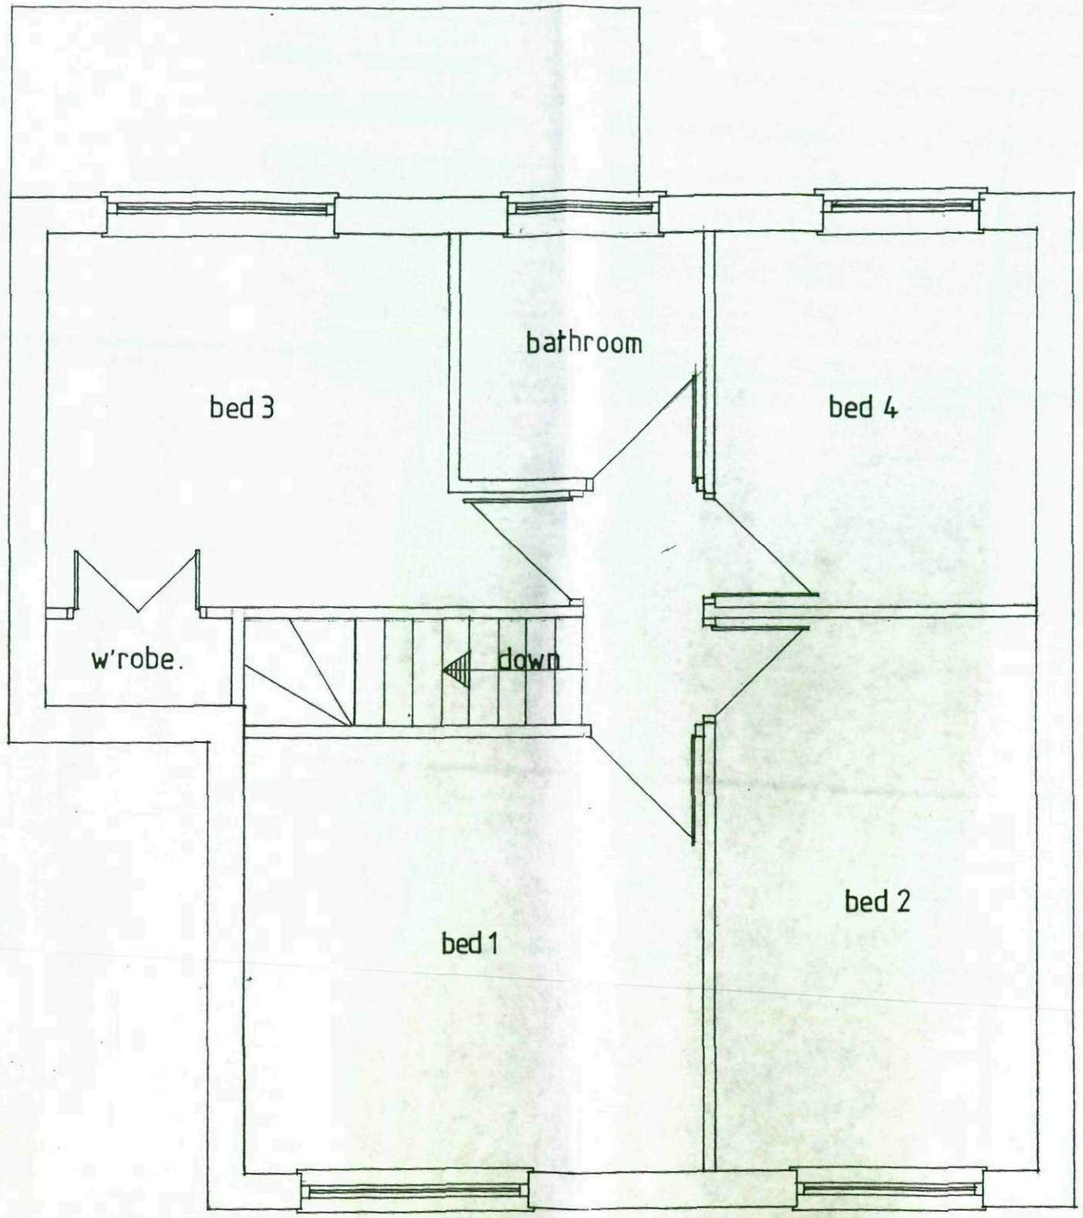

Proposed First Floor Plan

Proposed Construction of Detached Dwelling
Adjoining 40, Woodhall Road, Darfield.

Applicants: Mr & Mrs S Hawkins

Proposed Floor Plans - Scale 1:50