
PROPOSED GARAGE
86C BURTON RD
MONK BRETTON
BARNSLEY S71 2AA

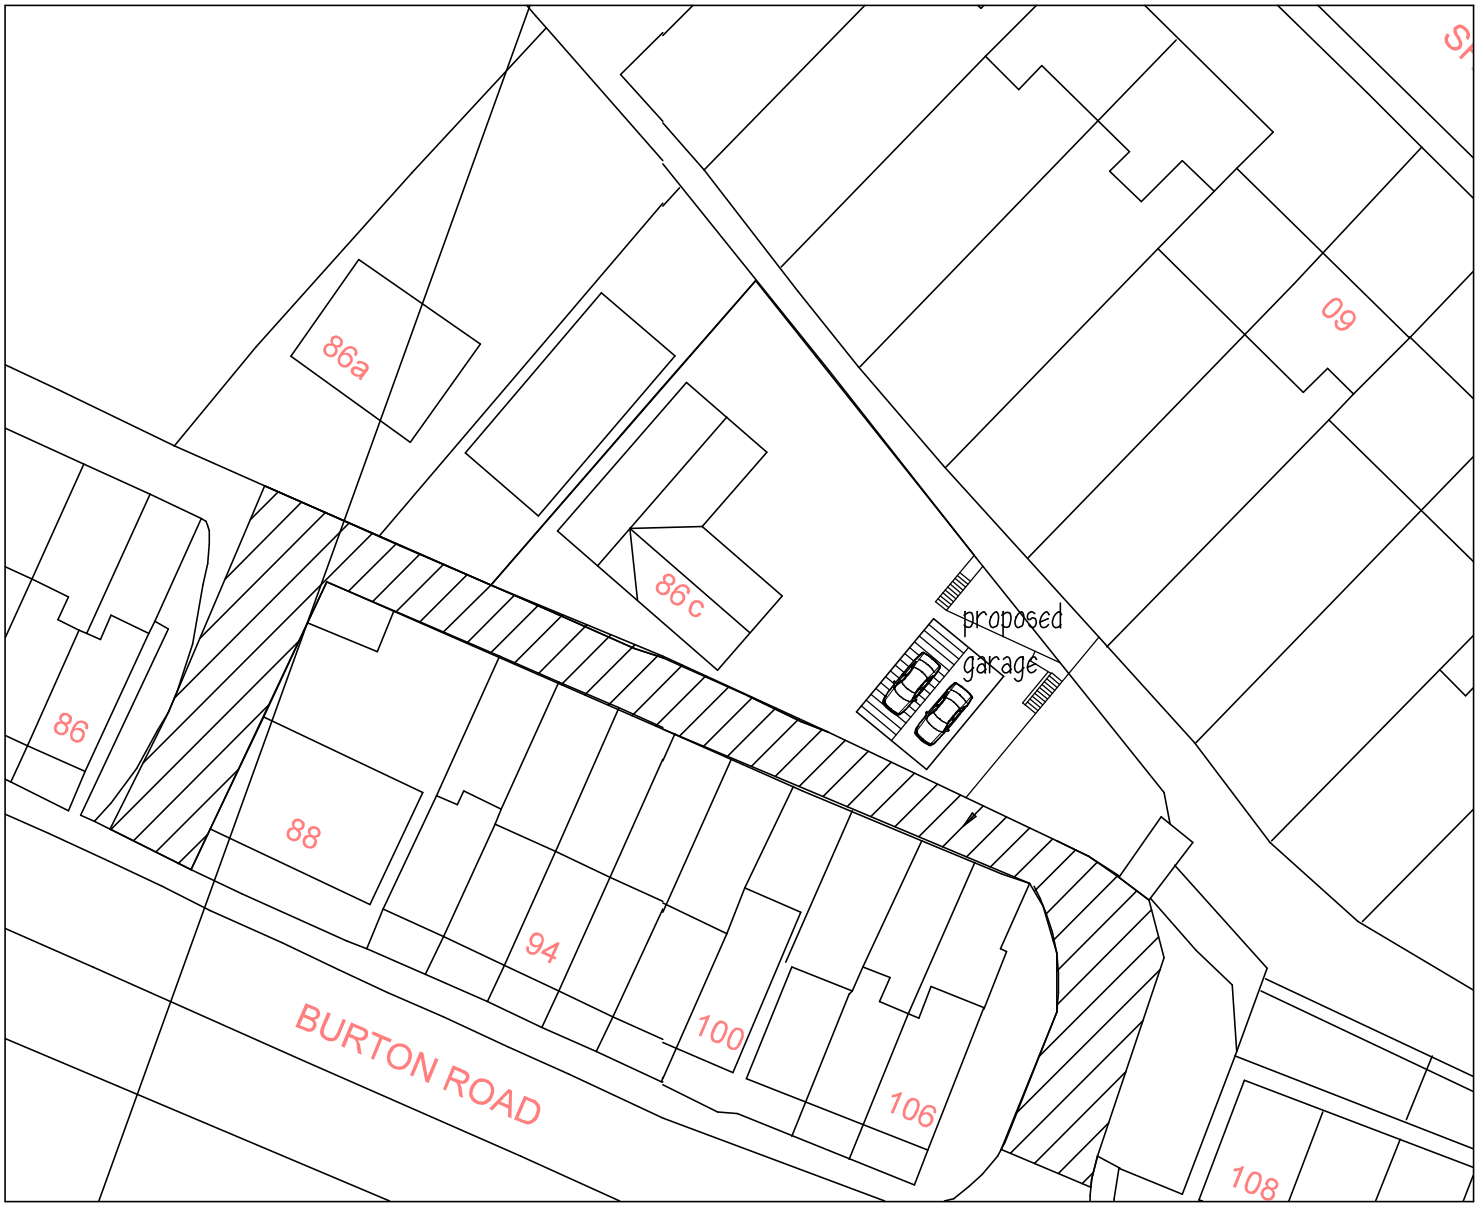

SITE PLAN
SCALE 1:500 AT A3