



Current Side Elevation

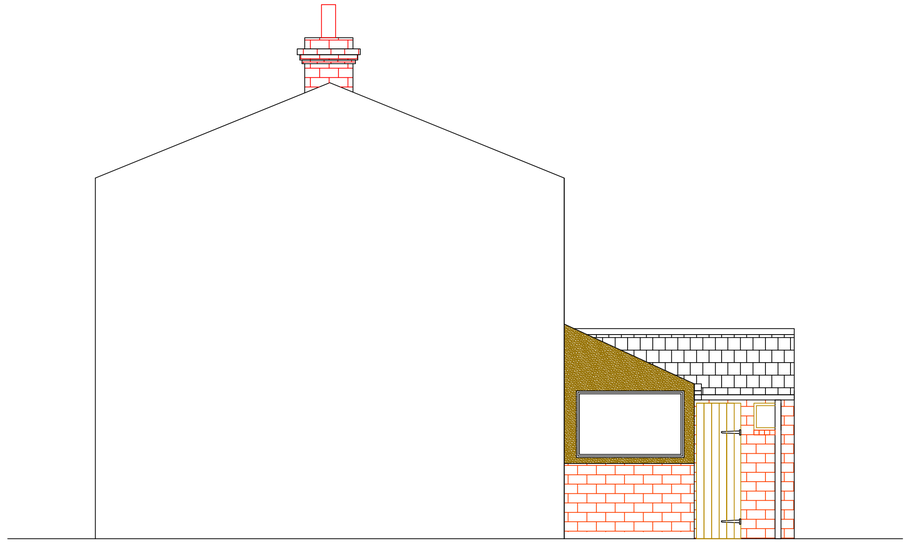

Current Front Elevation

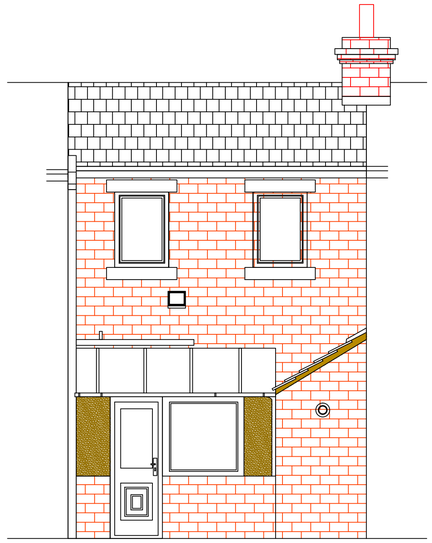


Current Rear Elevation

Current Ground Floor Layout



Scale 1:500

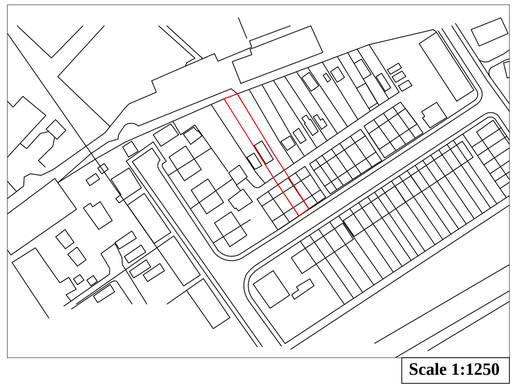

Scale 1:1250

Rev.	By	Amendments	Date

Agent
Simon Clarke,
KT Civils and Planning Ltd.

Pre Application number
2018/ENQ/00274

Client
Mr Shaun Swift,
22 Oak Road,
Shafton,
Barnsley,
S72 8QF

Project
Rear Extension

Drawing title
Planning Application Drawing
Current Layout.

Scale	Drawn	Checked	Date
1:50	SC	SS	08/03/2019

Drawing No.	Revision	File
KT/SW/REOak/SC1	-	