

PROPOSED GROUND FLOOR PLAN
SCALE 1:50

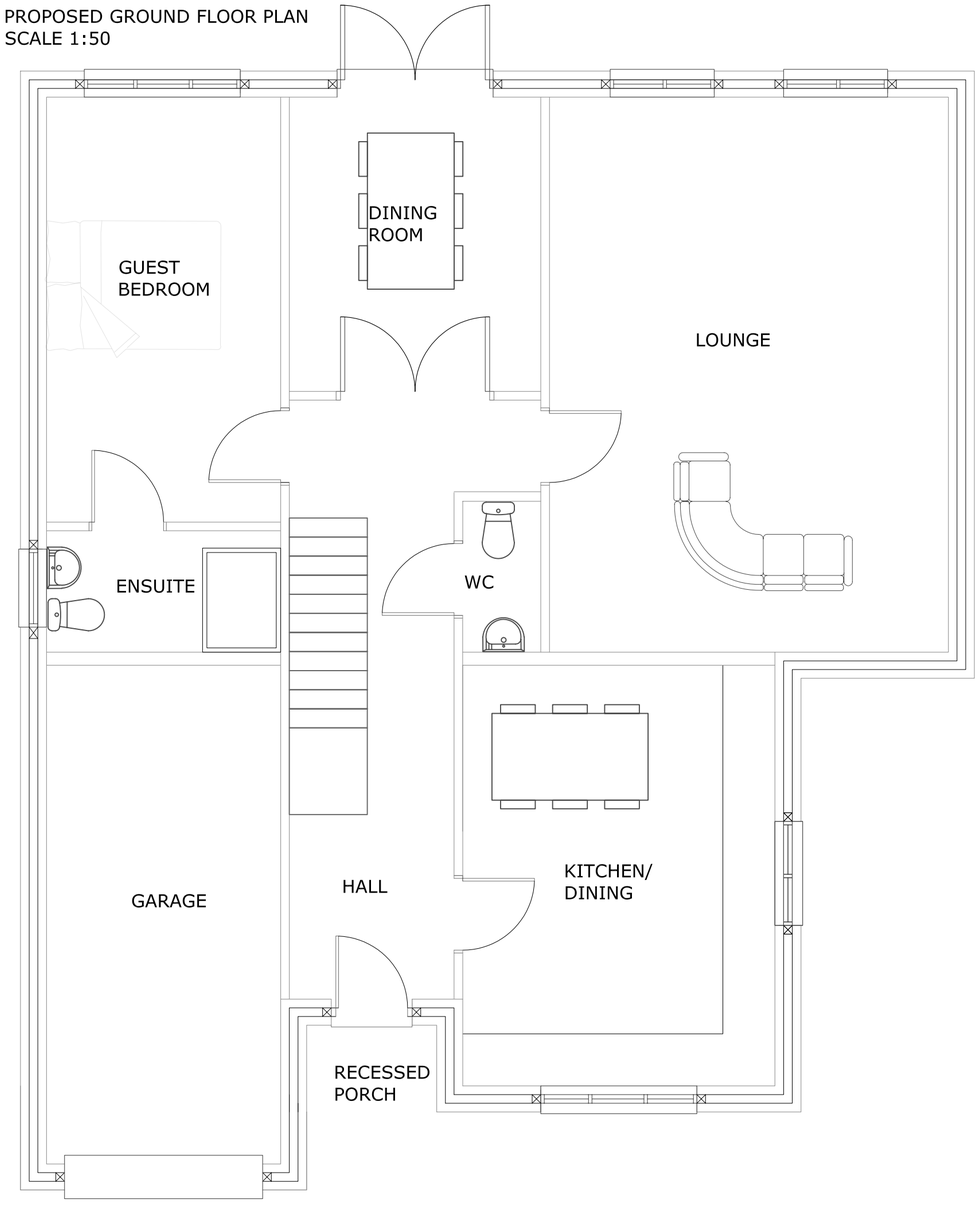

PROPOSED FIRST FLOOR PLAN
SCALE 1:50

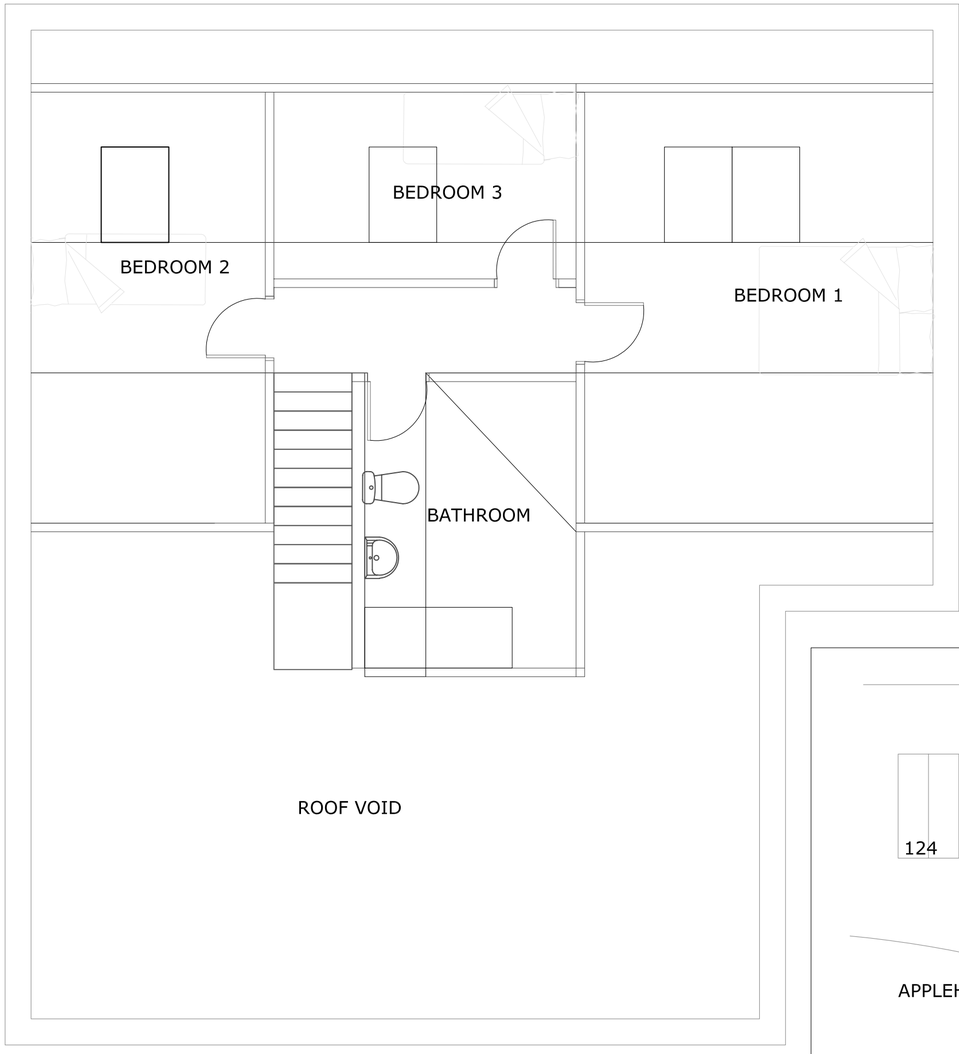

SITE

PROPOSED DORMA BUNGALOW @ LAND ADJACENT TO 124 APPLEHAIGH VIEW, ROYSTON S71 4JG

CLIENT


DEANA KENYAN

DRAWING TITLE

PROPOSED PLANS & ELEVATIONS INCLUDING SITE LAYOUT

DRAWING NO.	SCALE
25/02	AS SHOWN
DATE	REVISION
20/06/2011	A


Rev A - Amended to show velux's on rear elevation - 05.10.11

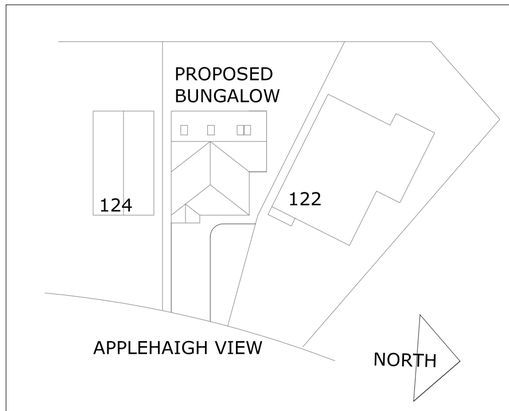


PROPOSED SITE LAYOUT PLAN
SCALE 1:500




PROPOSED FRONT ELEVATION
SCALE 1:100

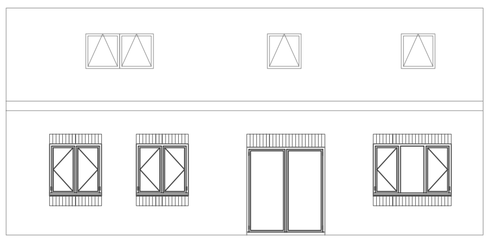

PROPOSED REAR ELEVATION
SCALE 1:100

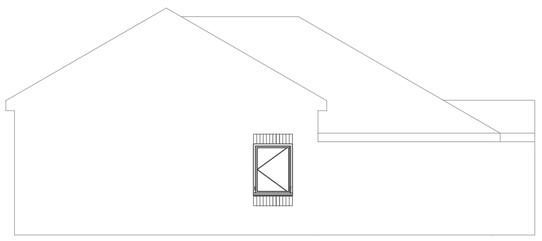

PROPOSED RIGHT HAND SIDE ELEVATION
SCALE 1:100

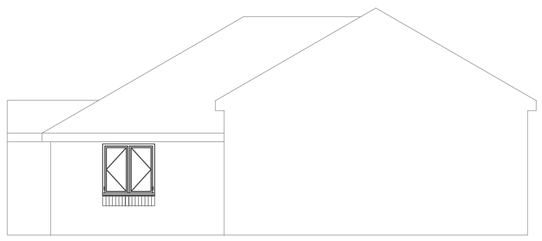

PROPOSED LEFT HAND SIDE ELEVATION
SCALE 1:100