
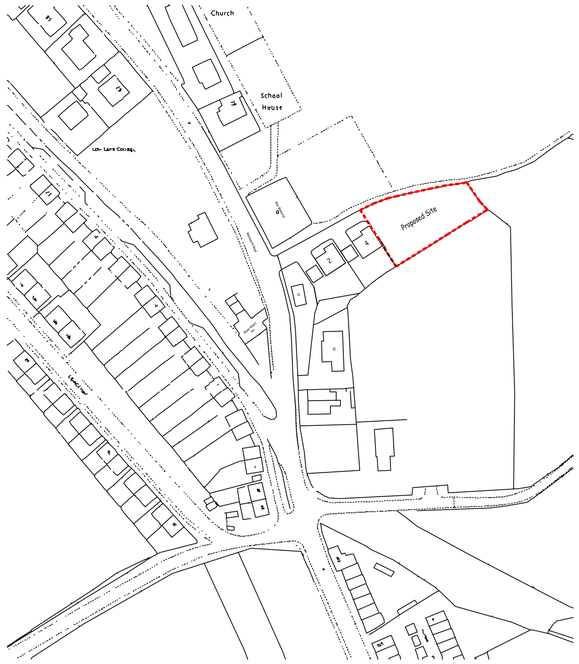


Location Plan

Scale 1:1250

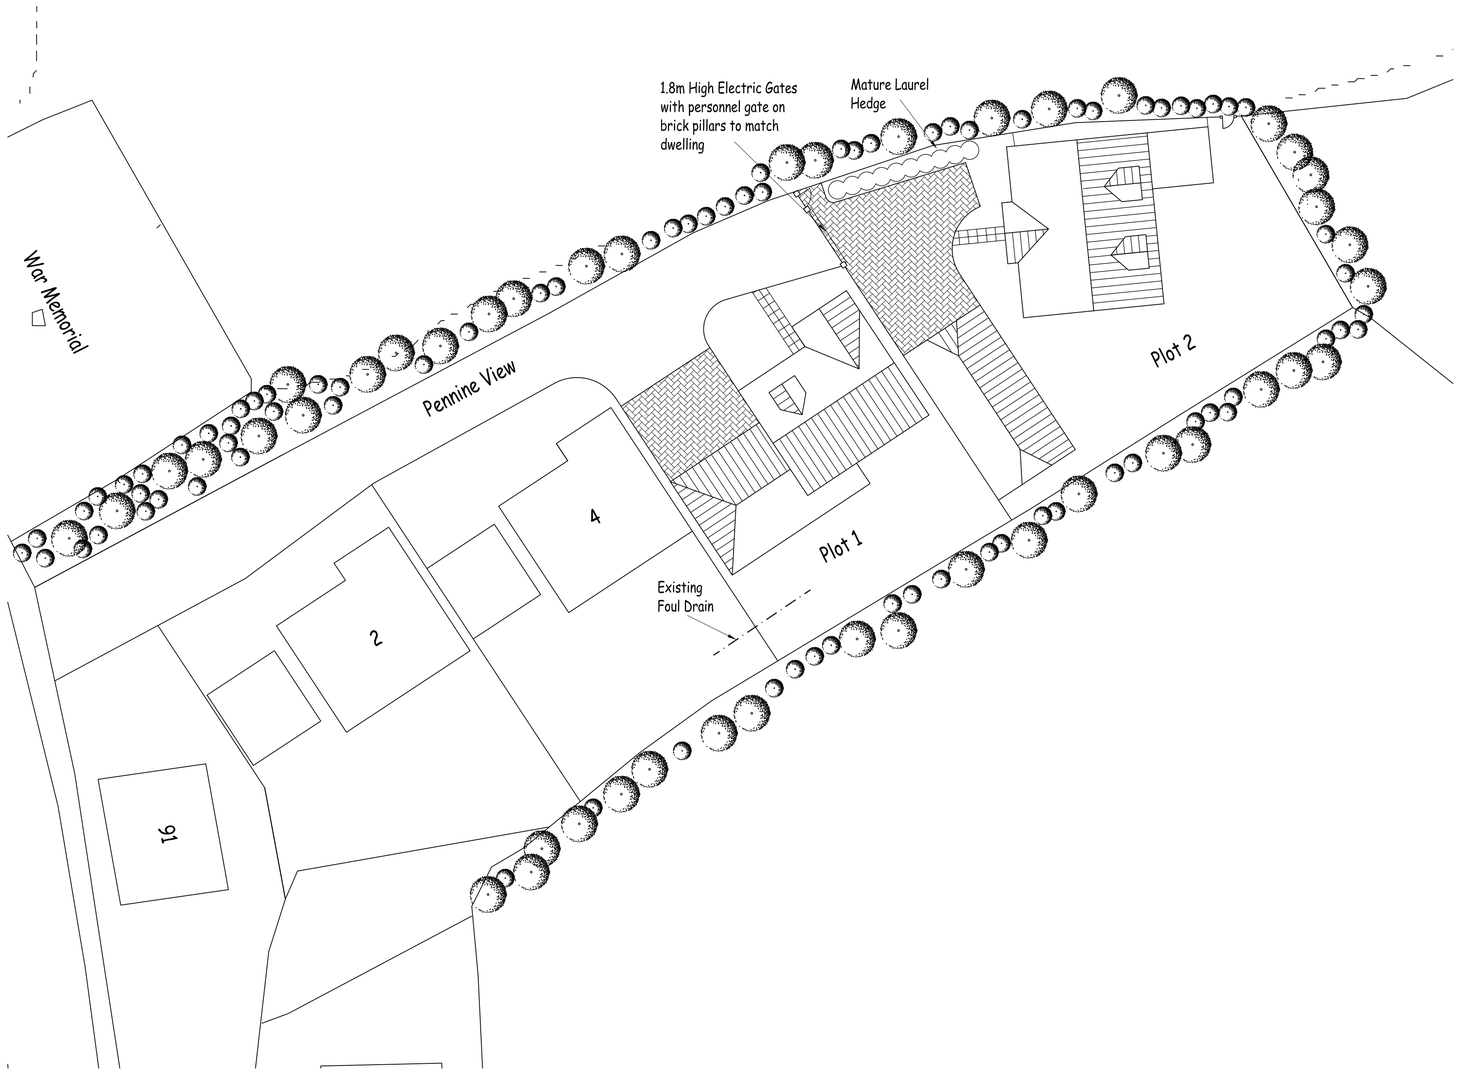

Proposed Site Plan

Scale 1:200

PROJECT:
2No Detached Dwelling with Double Garage
Pennine View, Off Wentworth Road
Blacker Hill, Barnsley

CLIENT:
Mrs Claire Younger

TITLE:
Location and Site Plan

SCALE: Shown	DRAWN BY:	CHECKED BY:	DRAWING No.:	REV.:
DATE: Mar 09	CY	CY	P-03	A