


Drawing No.	Rev No.
MLH001 -004	

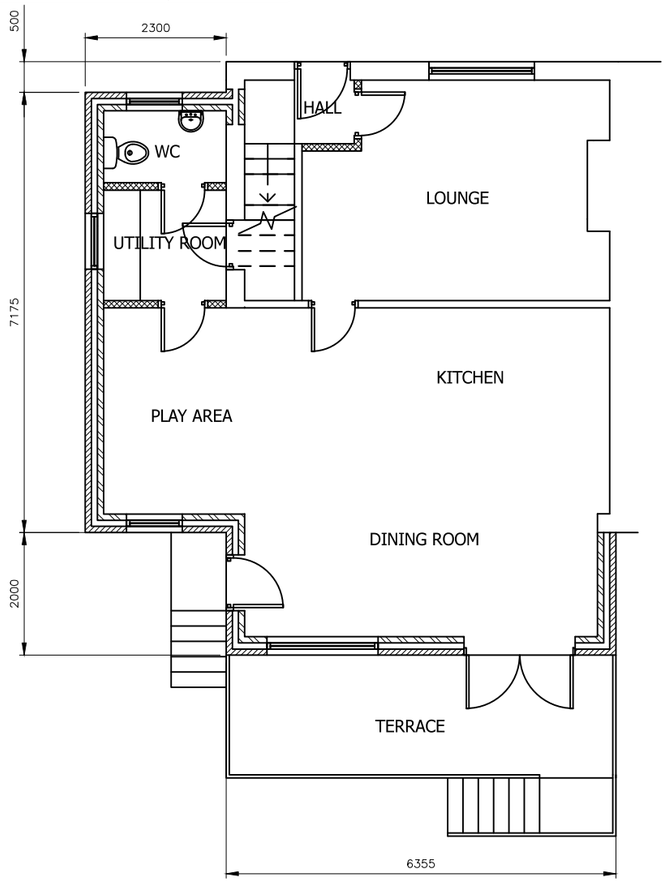


PROPOSED GROUND FLOOR PLAN
SCALE 1:100 AT A3

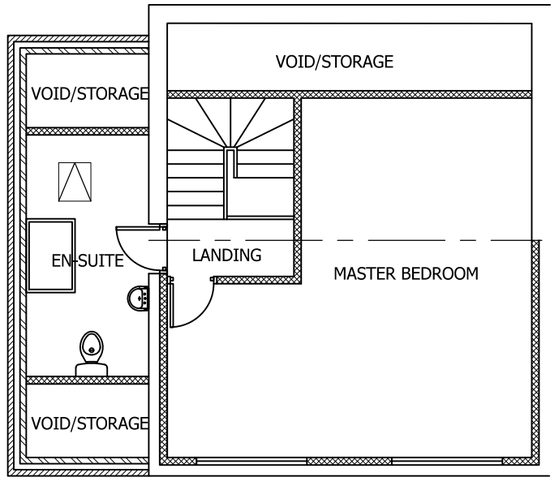


PROPOSED SECOND FLOOR PLAN
SCALE 1:100 AT A3

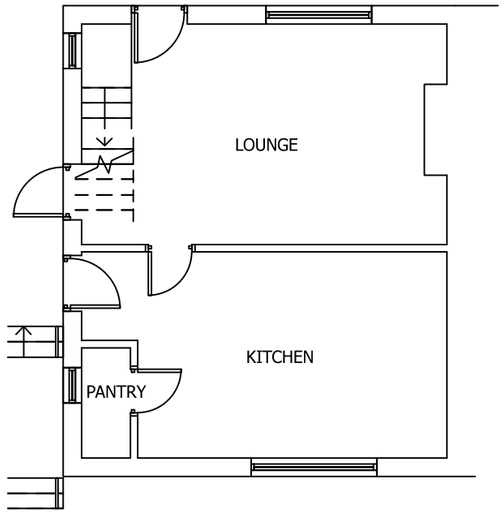

EXISTING GROUND FLOOR PLAN
SCALE 1:100 AT A3

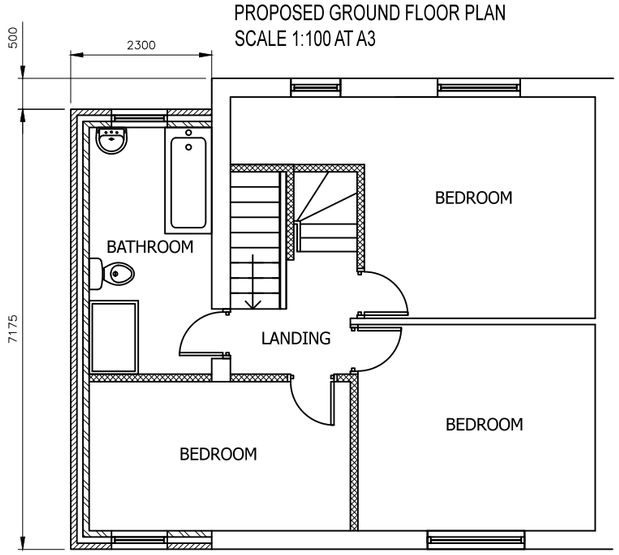

PROPOSED FIRST FLOOR PLAN
SCALE 1:100 AT A3

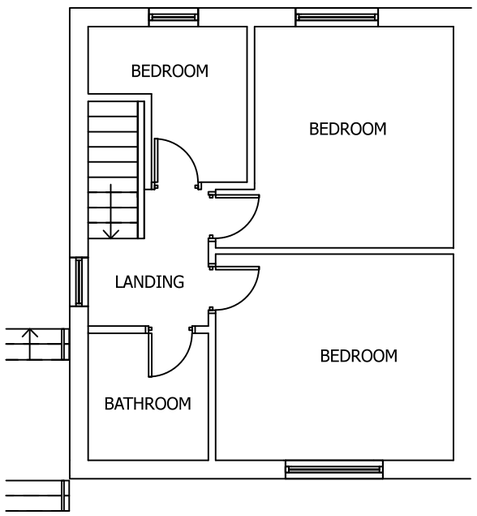

EXISTING FIRST FLOOR PLAN
SCALE 1:100 AT A3

DO NOT SCALE: Contractor to check all dimensions and report any omissions or errors

NOTES

Rev	Description	By	Chk	App	Date

JRB DESIGNS Ltd
1 Saville Road
Cudworth
Barnsley
S72 8LT
Tel: 01226 383542
Fax: 01226 380078
Mob: 07970 541192
Email: john@jrbdesigns.co.uk

This drawing is copyright. © jrbdesigns Ltd.

Client
MS L HINSLEY

Drawing Title
PROPOSED PLANS

Address
28 KINGSWOOD CRESCENT
HOYLAND
BARNSLEY
S73 9PR

Project Title:
TWO STOREY SIDE EXTENSION
DECK AND DETACHED GARAGE

Purpose of Issue:
PLANNING

Drawing Status
FIRST ISSUE

Scale at A3	Drawn By	Date	
AS SHOWN	JRB	08/07/2019	
Checked By	Date	Approved By	Date
	08/07/2019		08/07/2019
Project No.		Drawing No.	Revision
MLH001		004	-

APPROVAL [X] INFORMATION [ ] TENDER [ ] CONTRACT [ ] CONSTRUCTION [ ]