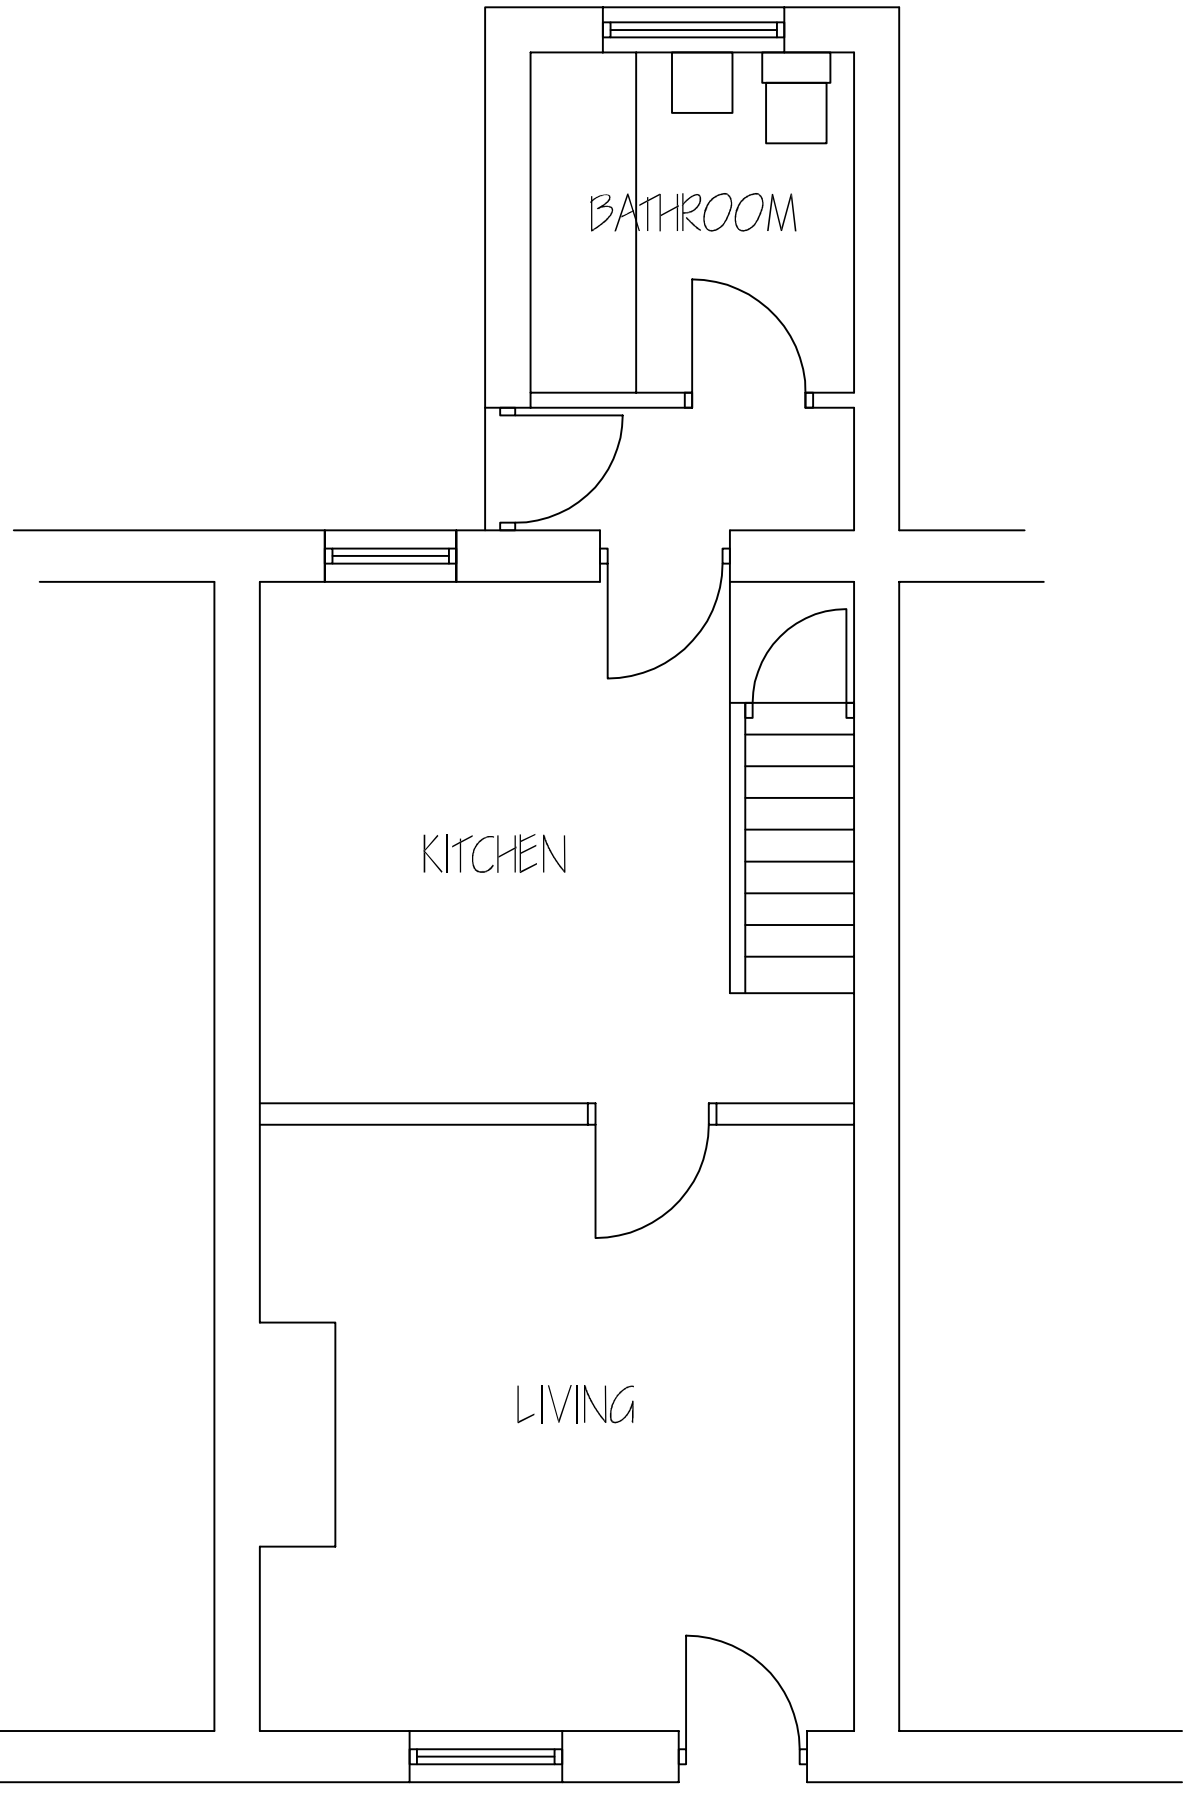


EXISTING GROUND
FLOOR PLAN 1:50

Revisions	A. A----	00–00–
This drawing is for planning permission only and is not a construction drawing.		
Drawing Title	EXISTING–PLAN	
Job No. - Dwg No.	HDGM/2013/2 .	——
Client:	HANNAH DIXON AND GARETH MORGAN 10 STANLEY STREET BARNSLEY S70 6BY	
Scale.	1:50	