



EXISTING RH SIDE ELEVATION (1:50)




EXISTING LH (INTERNAL) ELEVATION 1:50

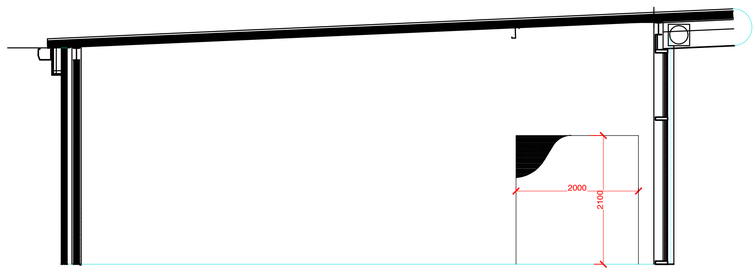

EXISTING FRONT ELEVATION (1:50)

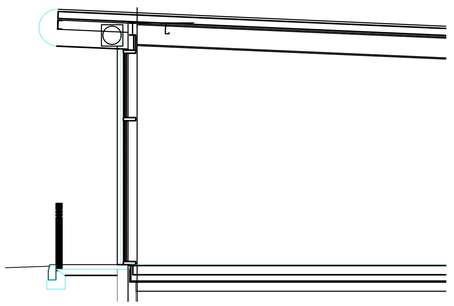

EXISTING FRONT SECTION (1:50)

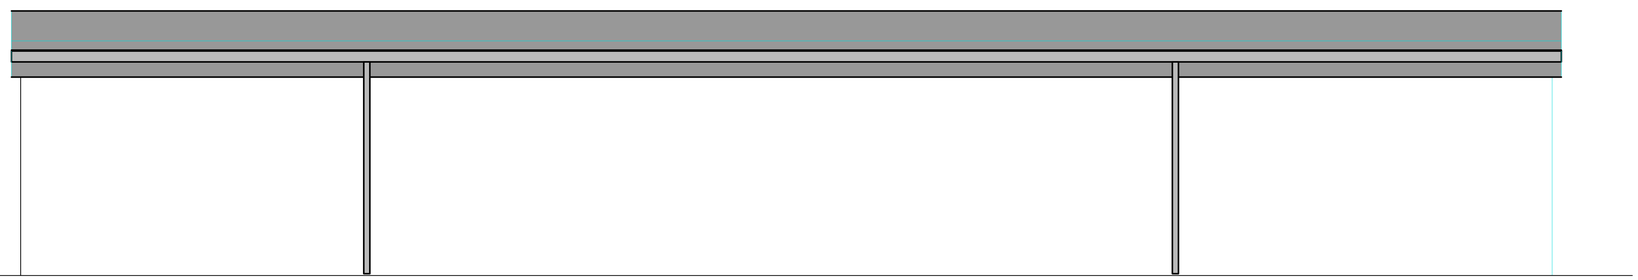

EXISTING REAR ELEVATION (1:50)

REV	DESCRIPTION	DATE	NAME

GREGGS

GREGGS Plc (PENNINES)
31 GREENSIDE STREET
OPENSHAW
MANCHESTER
M11 2HW
Tel: (0161) 274 2760

Shop S Number & Name
S5279 WOMBWELL

Title
EXISTING PLANNING

Site Address
WOMBWELL PFS, BARNSLEY

Gross Building Area	Gross Sales Area
Sq m	Sq m

Drawing No.	Rev.
RPEN/S5279/08	

Date	Scale	@
11.03.19	1:50	A1

Drawn by
ANGELA D

Issued
28.02.19

Scale Bar
0 500 1000 2000