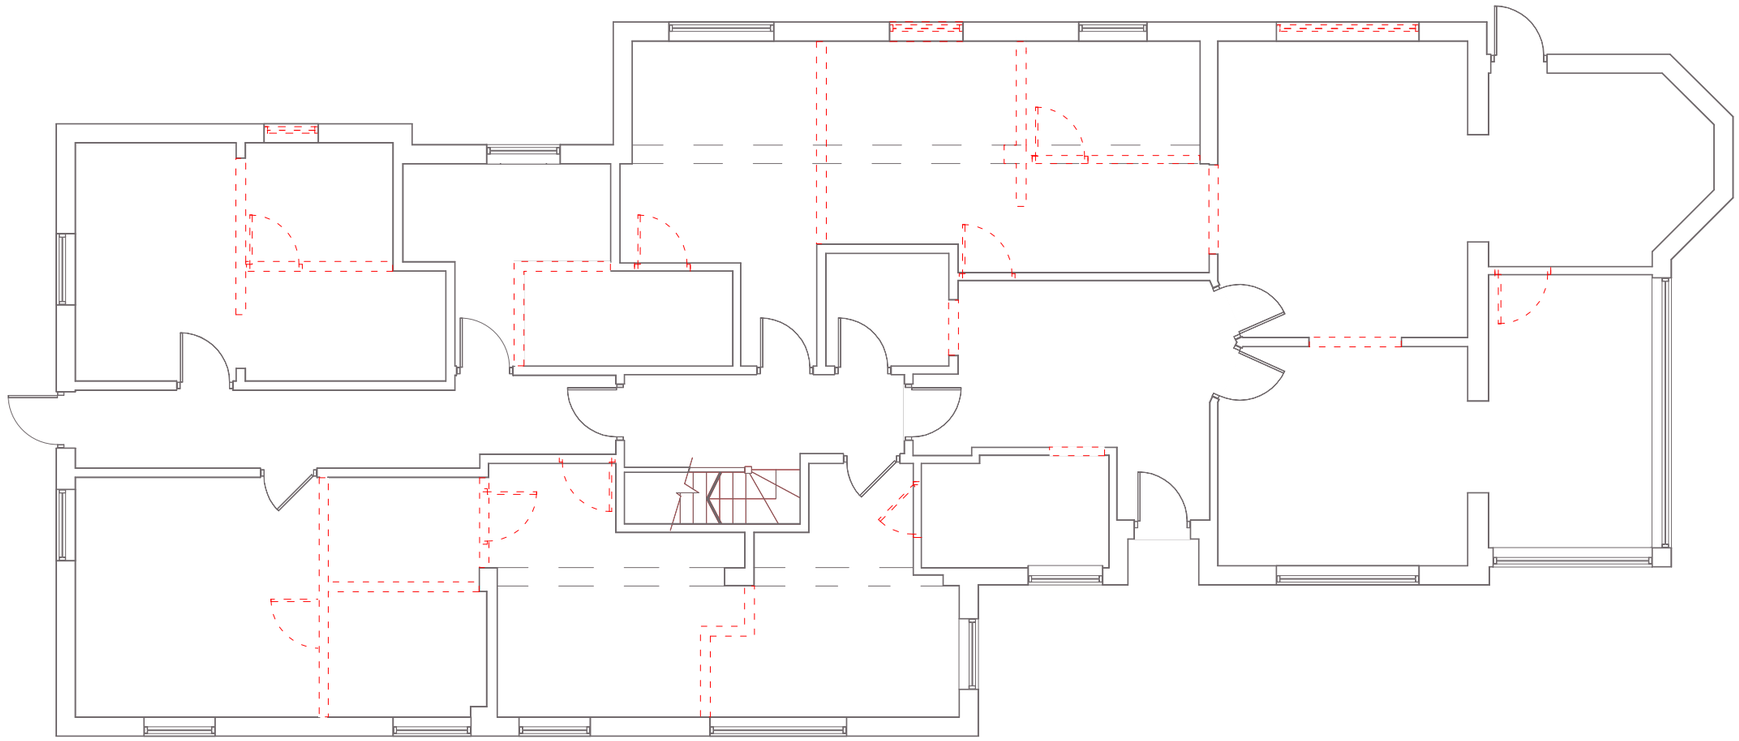


Existing walls
Proposed to be removed

GROUND FLOOR PLAN
DEMOLITION

NOTES

Check all dimensions on site
Do not scale from this drawing
Report any discrepancies and omissions
This Drawing is Copyright ©

REVISIONS	
P2 ISSUE FOR APPROVAL	JULY15
P1 PRELIMINARY ISSUE	JUNE 15

title

DEMOLITION PLANS

Scale
A3_1:100
Date
JUNE 15
Drawing No.
021/03
P2

Project
2 HIGHFIELD RANGE
DARFIELD
BARNSLEY
S73 9BQ

Client
MRS J DEOL